CONTRACT NO. 66512

F.A.I. RTE.	SECTION	COUNTY	TOTAL SHEETS	SHEET NO.
57	(46-3)T	KANKAKEE	39	5
FED. ROAD DIST. NO. _	ILLINOIS	NON-FEDERAL AID PROJECT		

BM 1 SOUTHWEST BOLT OF EAST AMTRAK SIGN FOUNDATION
STA. 152+36 ±30' RT ELEVATION: 100.00

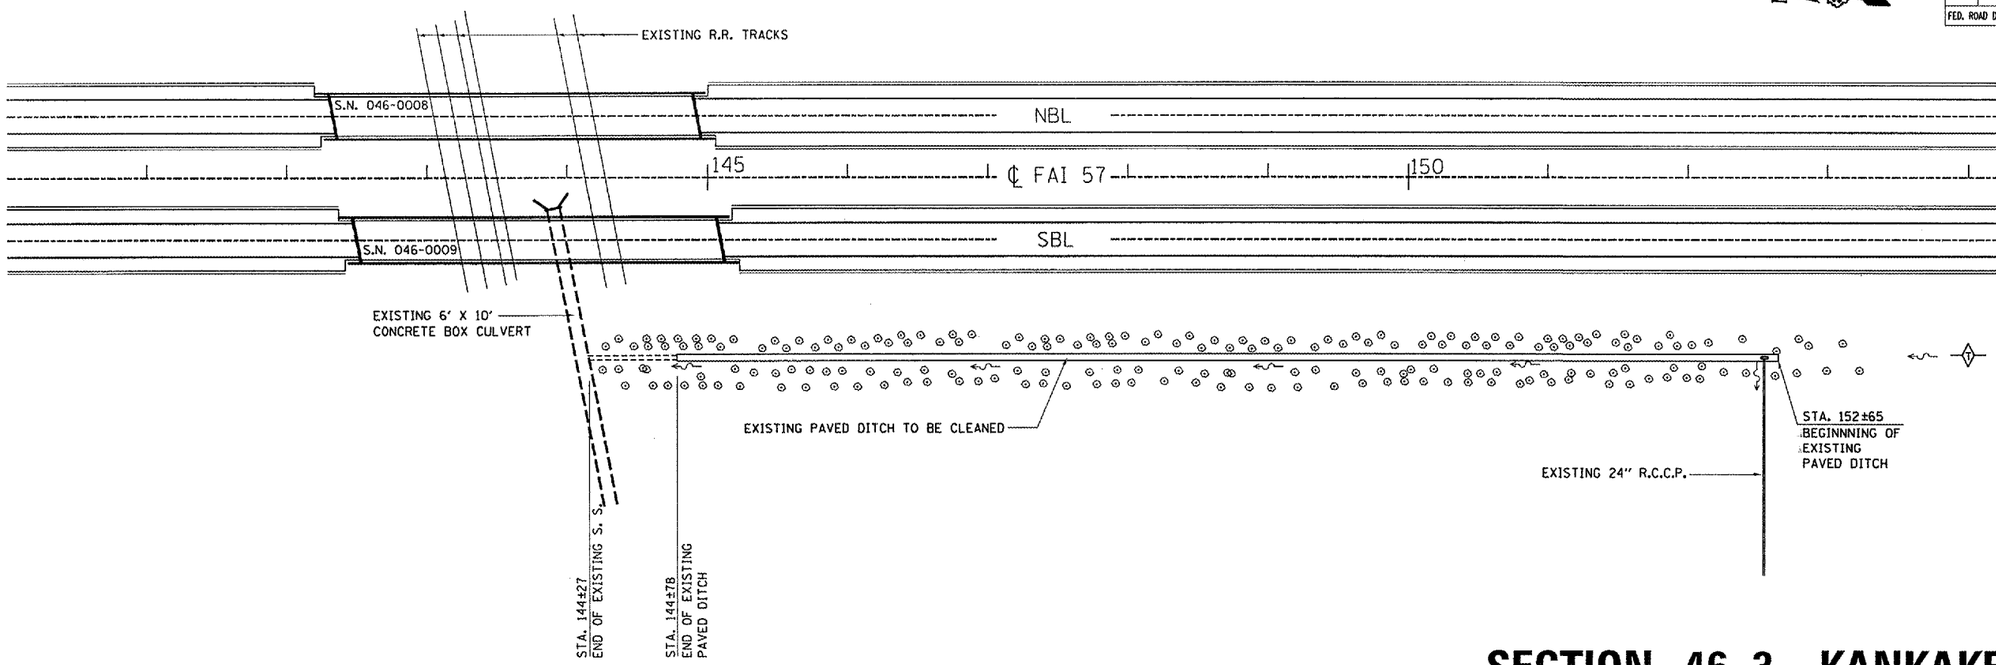

SECTION 46-3 KANKAKEE COUNTY

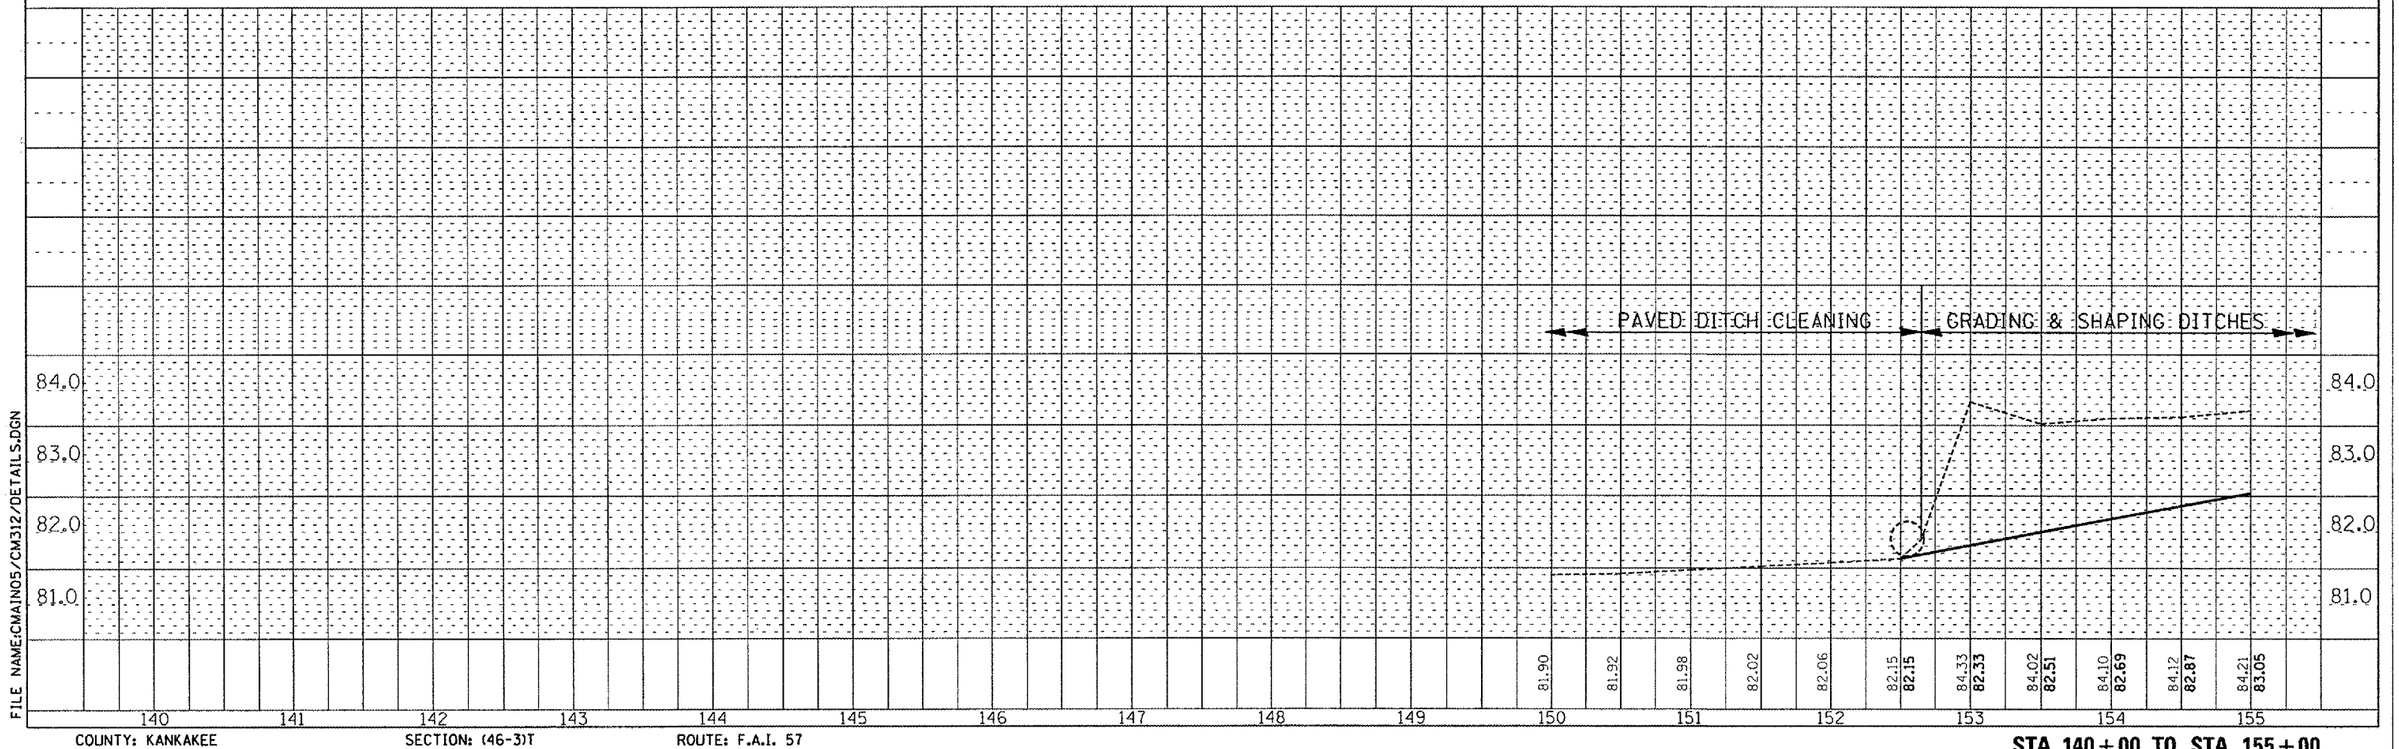

FILE NAME:CMAIN05/CM312/DETAILS.DGN

COUNTY: KANKAKEE SECTION: (46-3)T ROUTE: F.A.I. 57

STA. 140+00 TO STA 155+00