FILE NAME:CMAIN05/CM312/DETAILS.DGN

COUNTY: KANKAKEE

SECTION: (46-3)T

ROUTE: F.A.I. 57

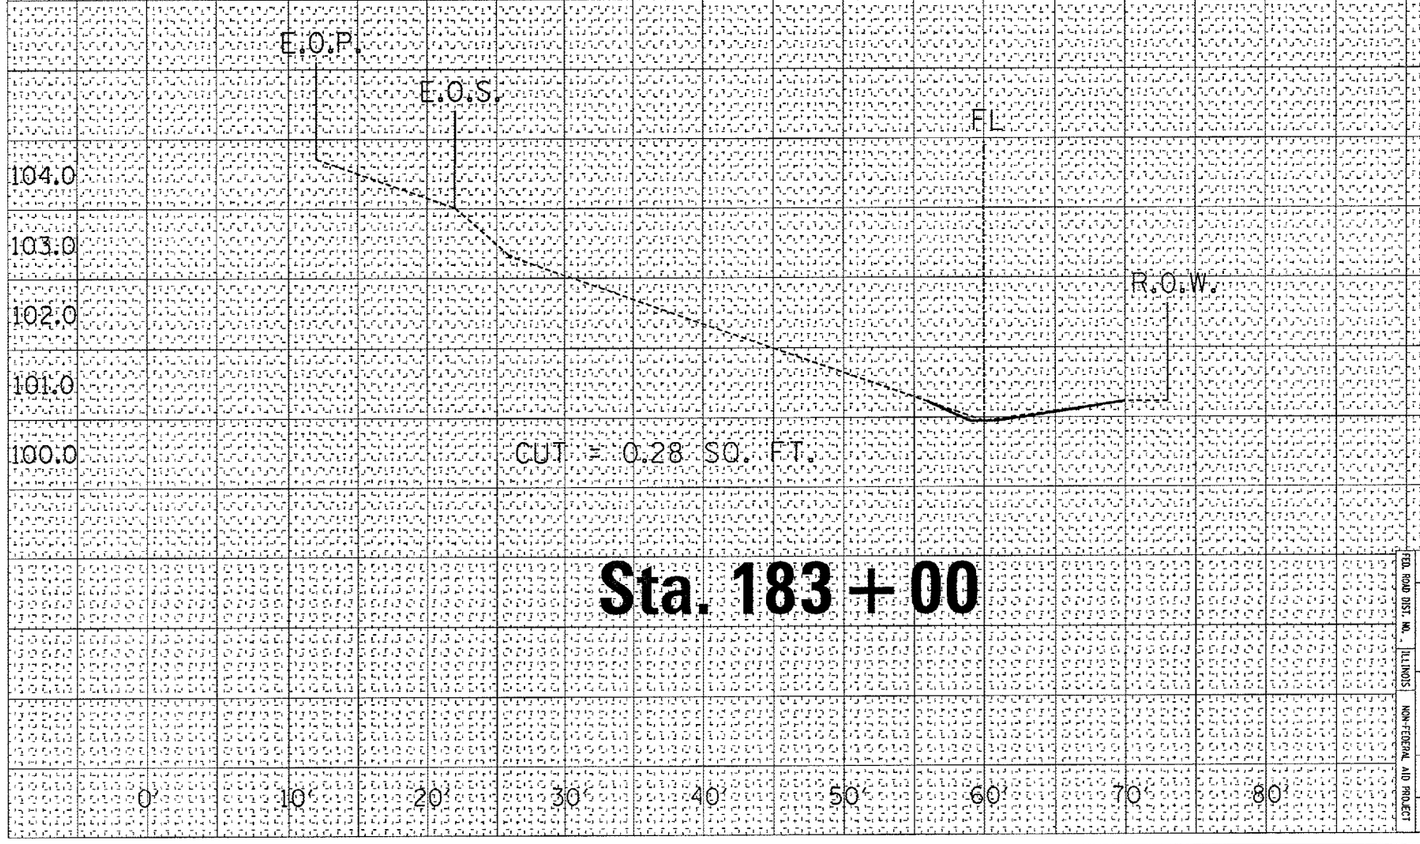


**Sta. 183 + 00**

| F.A.I. RTE. | SECTION | COUNTY | TOTAL SHEETS | SHEET NO. |
|---|---|---|---|---|
| 57 | (46-3)T | KANKAKEE | 39 | 39 |

FED. ROAD DIST. NO. | ILLINOIS | NON-FEDERAL AID PROJECT

CONTRACT NO. 66512