CONTRACT NO. 66549

F.A.I. RTE.	SECTION	COUNTY	TOTAL SHEETS	SHEET NO.
57	D-3 BRIDGE PAINTING 2005-1	IROQUOIS	16	11
	FED. ROAD DIST. NO.	ILLINOIS	FED. AID PROJECT	

STATE OF ILLINOIS
DEPARTMENT OF PUBLIC WORKS & BUILDINGS
DIVISION OF HIGHWAYS

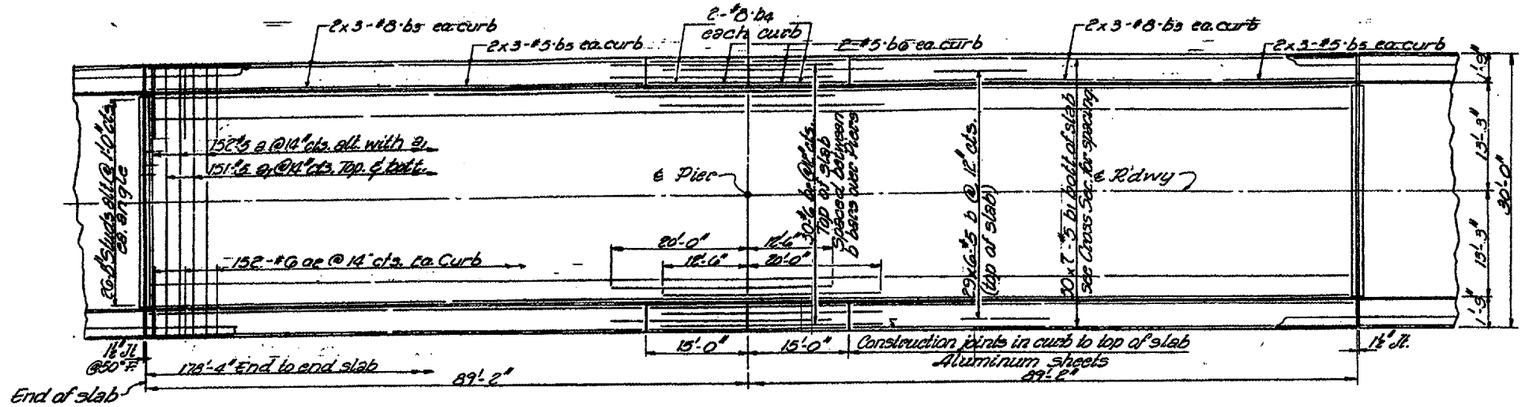

PLAN

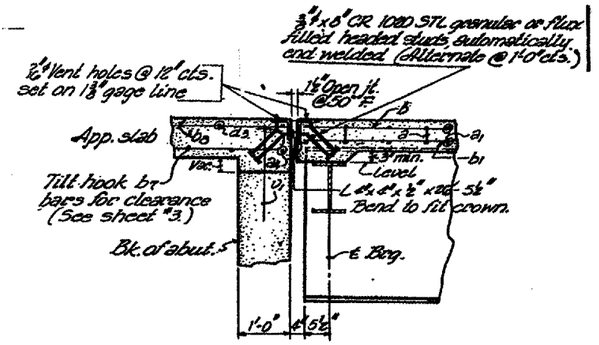

SEC. A-A

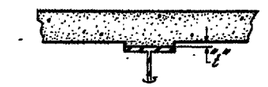

STANDARD FILLET DETAIL

To determine "t". After all structural steel has been erected, elevations elevations of the top flanges of beams shall be taken at intervals shown on sheet "5. These elevations subtracted from the "Grade Elevations Adjusted for Dead Load Deflections" shown on sh."5 minus slab thickness equals the fillet height "t" above top of beams.

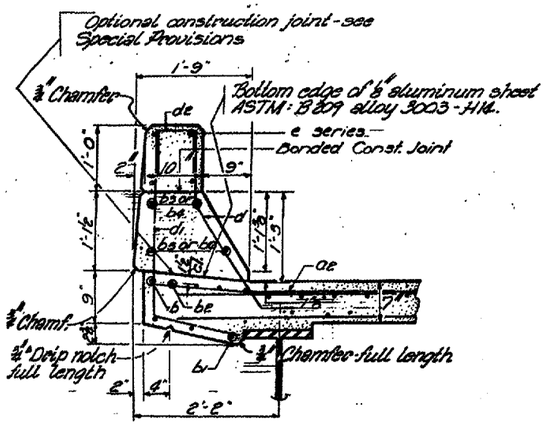

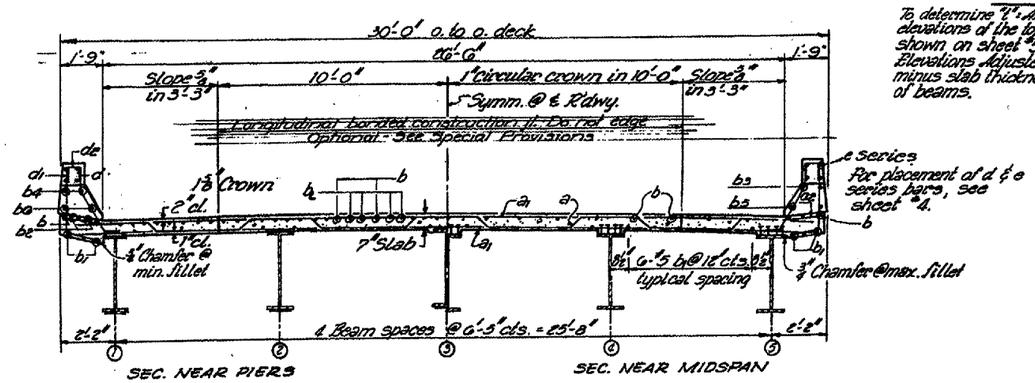

CROSS SECTION

REVISIONS	
NAME	DATE

ILLINOIS DEPARTMENT OF TRANSPORTATION

EXISTING STRUCTURE PLANS FOR INFORMATION ONLY
BRIDGE NO. 3
S.N. 038-0133

SCALE: VERT.
HORIZ.
DRAWN BY RW
DATE 01/10/05
CHECKED BY

Date: 01/10/05
bridgepaint05/2005-1/details.dgn