F.A. RTE.	SECTION	COUNTY	TOTAL SHEETS	SHEET NO.
74	(72-7)R-3	PEORIA	360	235
STA. 143+000.000		TO STA. 143+300.000		
FED. ROAD DIST. NO.		ILLINOIS	FED. AID PROJECT	

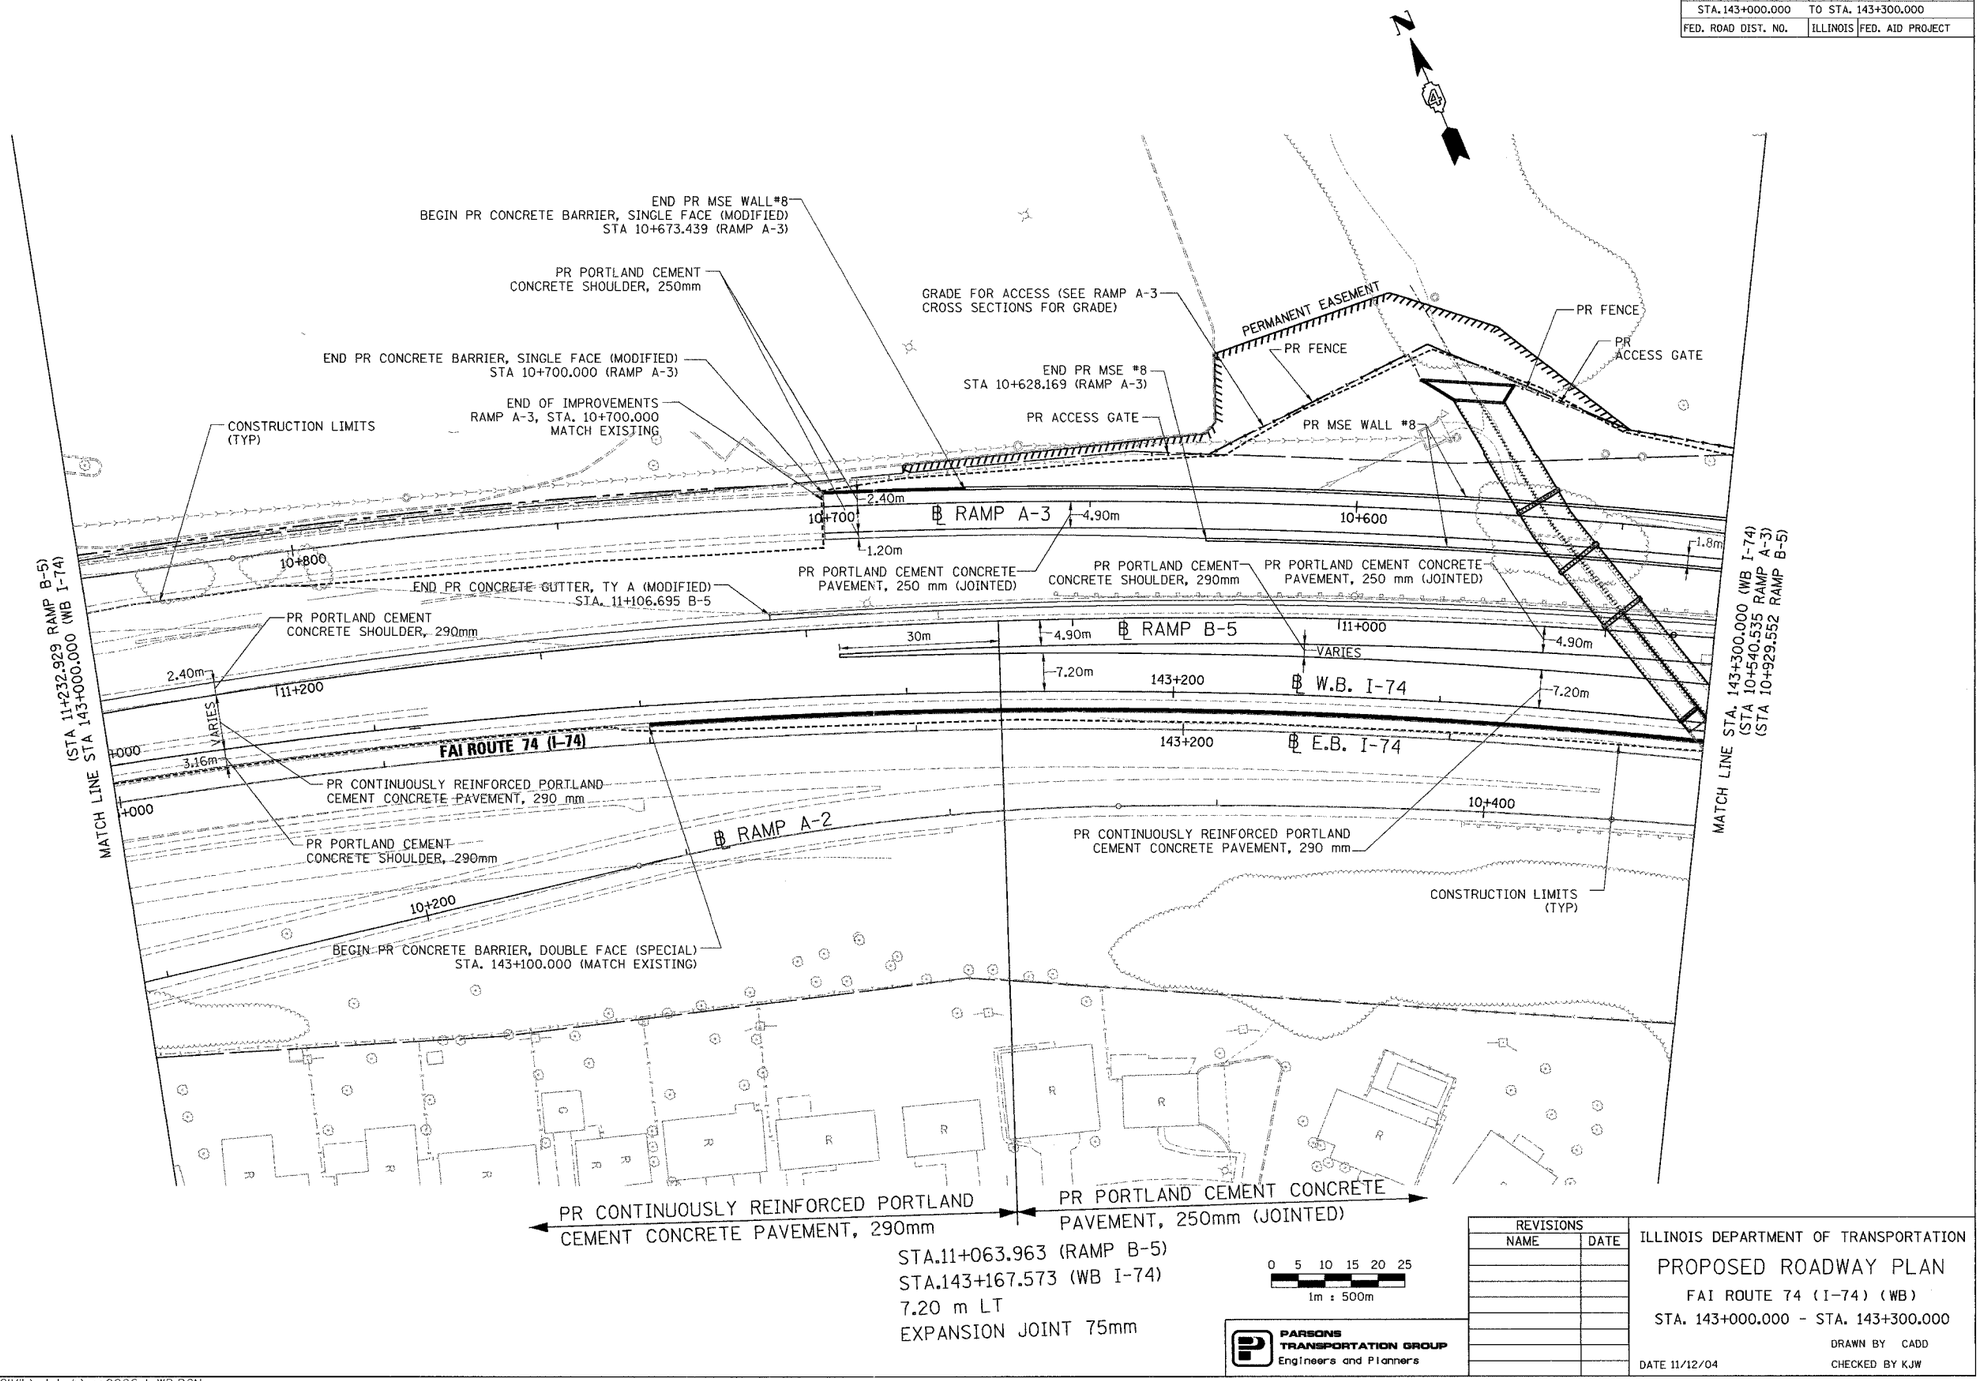

PARSONS TRANSPORTATION GROUP
Engineers and Planners

REVISIONS	
NAME	DATE

ILLINOIS DEPARTMENT OF TRANSPORTATION

PROPOSED ROADWAY PLAN

FAI ROUTE 74 (I-74) (WB)

STA. 143+000.000 - STA. 143+300.000

DRAWN BY CADD

DATE 11/12/04 CHECKED BY KJW

P:\643996\CIVIL\sht\wb\rp0006-IaWB.DGN