F.A. RTE.	SECTION	COUNTY	TOTAL SHEETS	SHEET NO.
74	(72-7)R-3	PEORIA	1360	271
STA. 143+000.000		TO STA. 143+300.000		
FED. ROAD DIST. NO.		ILLINOIS	FED. AID PROJECT	

LEGEND

EXISTING	PROPOSED		EXISTING	PROPOSED	
▭	▬	INLET			DITCH PROFILE LINE
◎	⊙	MANHOLE			CULVERT LINES
○	●	CATCH BASIN			GRADING AND SHAPING DITCHES
		SAG			PAVED DITCH
		SUMMIT			HEADWALL
		STORM SEWER FLOW DIRECTION			CULVERT END SECTION
		DITCH FLOW DIRECTION	OHP		ELECTRICAL OVERHEAD
		DITCH CHECK	W		WATER
		RIPRAP	G		GAS
		PIPE UNDERDRAIN	T		TELEPHONE
		STORM SEWER			EXISTING SAN. SEWER

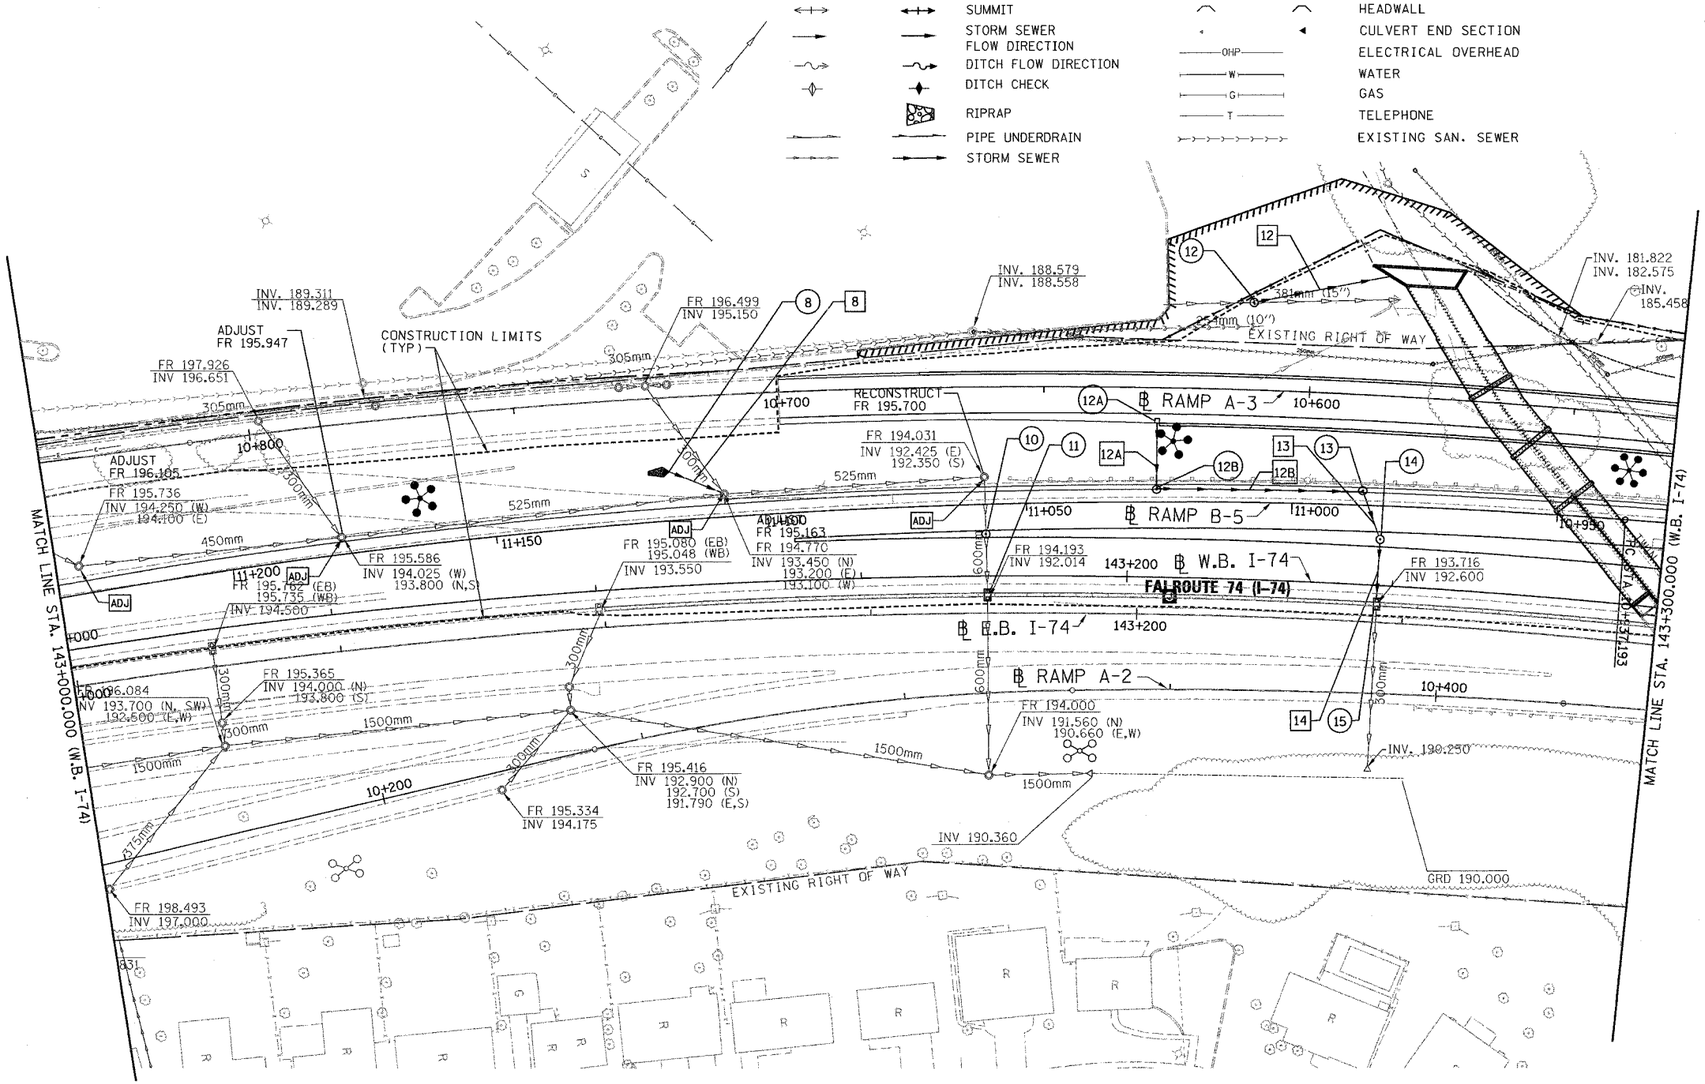

0 5 10 15 20 25
1m : 500m

REVISIONS	
NAME	DATE

PARSONS TRANSPORTATION GROUP
Engineers and Planners

ILLINOIS DEPARTMENT OF TRANSPORTATION

DRAINAGE AND UTILITY PLAN

FAI ROUTE 74 (I-74) (WB)

STA. 143+000.000 - STA. 143+300.000

DRAWN BY CADD

DATE 11/12/04 CHECKED BY KJW

P:\643996\CIVIL\SHTWB\DP0006-IAWB.DGN