F.A. RTE.	SECTION	COUNTY	TOTAL SHEETS	SHEET NO.
74	(72-7)R-3	PEORIA	1360	361
STA. 39+150.000		TO STA. 39+500.000		
FED. ROAD DIST. NO.		ILLINOIS	FED. AID PROJECT	

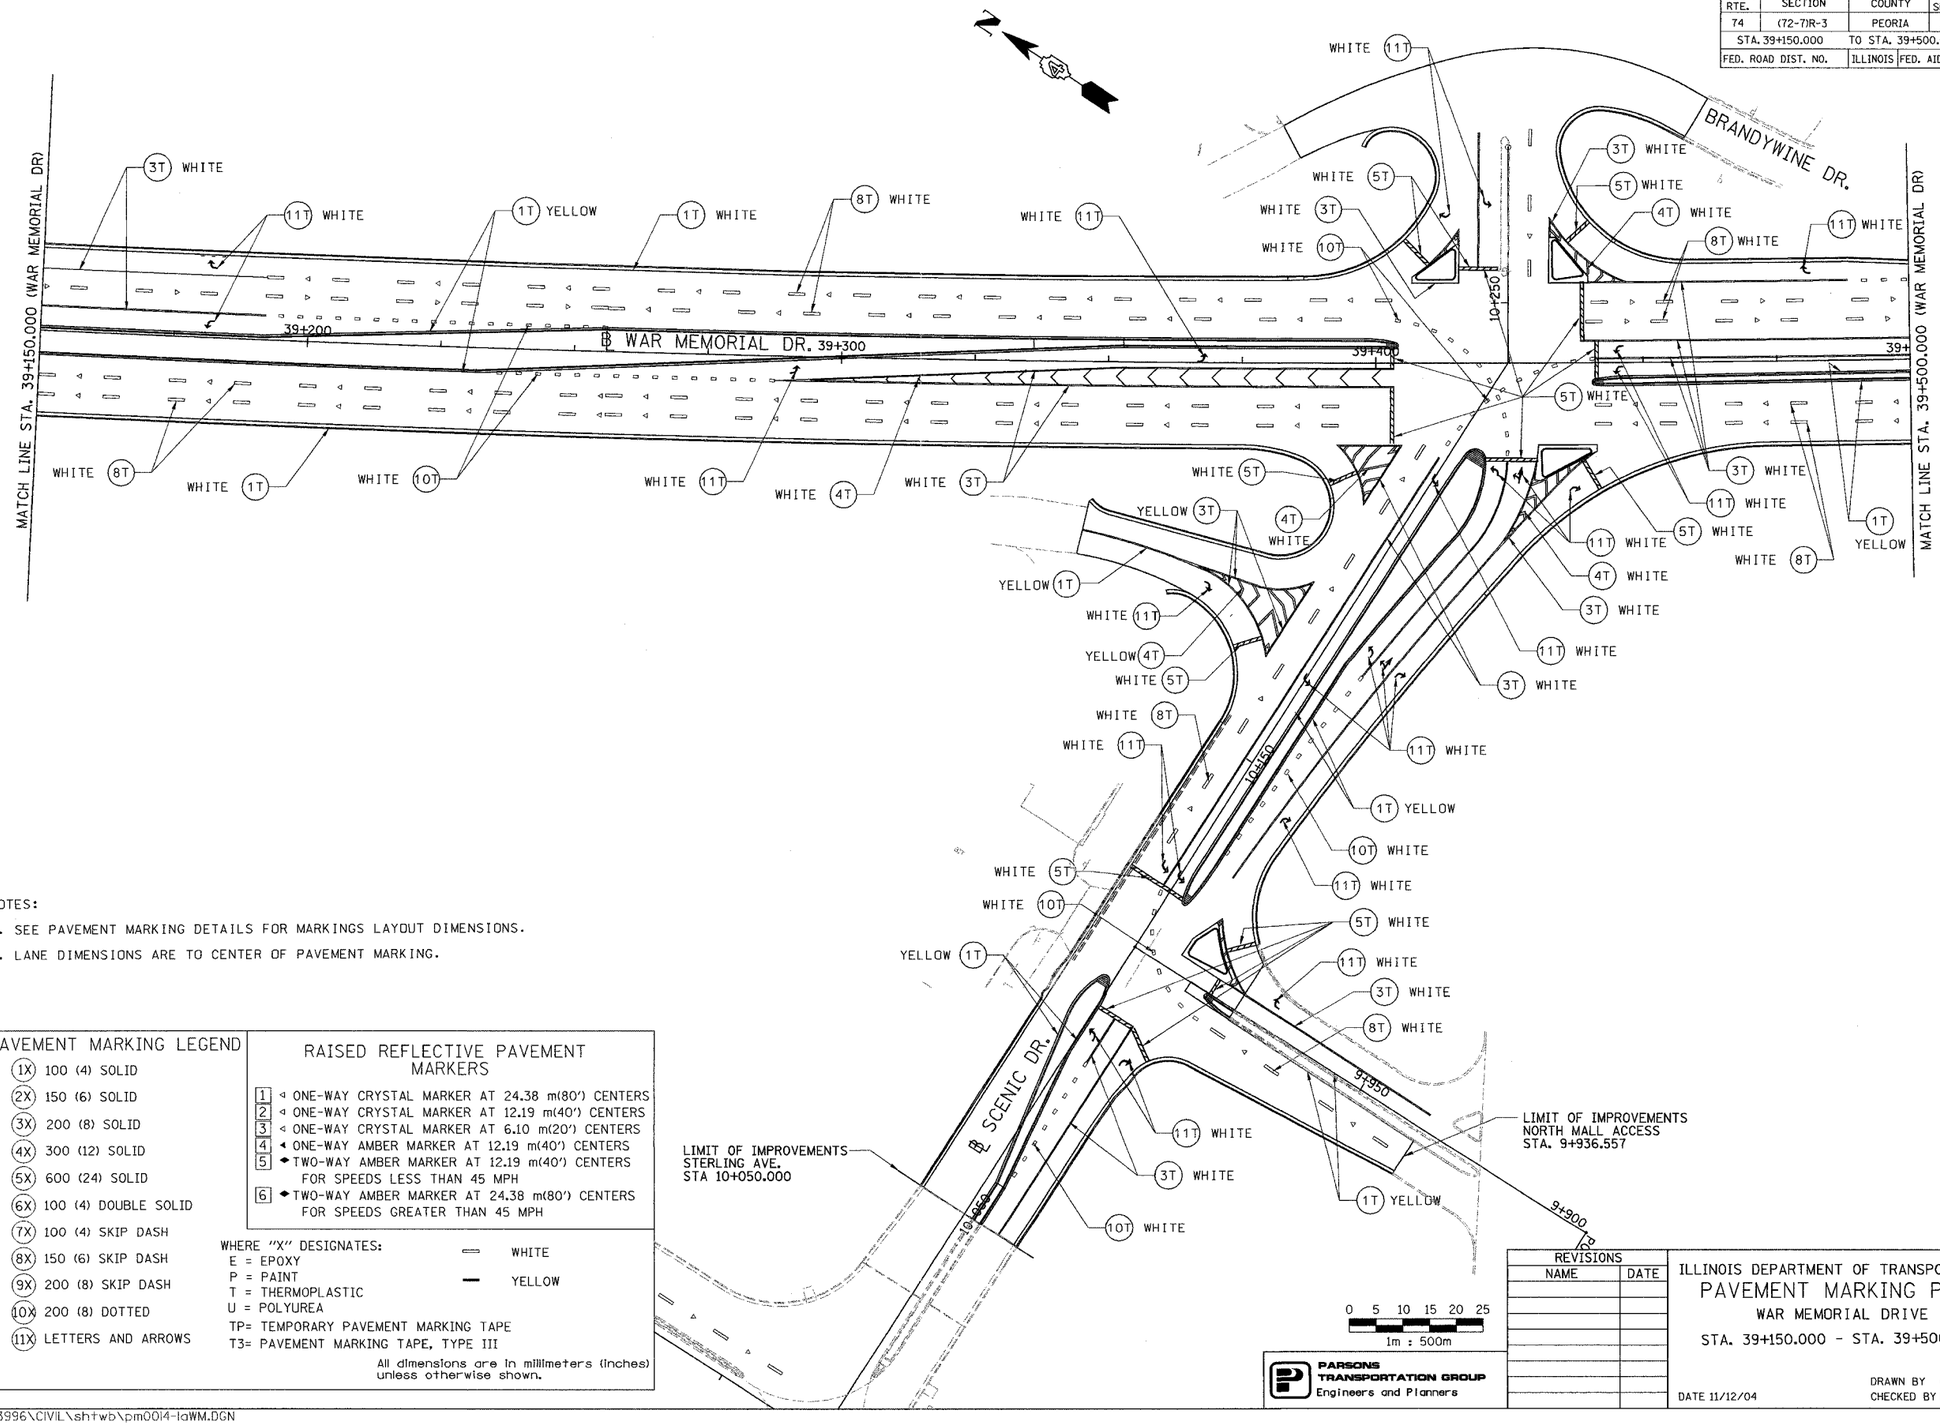

NOTES:

1. SEE PAVEMENT MARKING DETAILS FOR MARKINGS LAYOUT DIMENSIONS.
2. LANE DIMENSIONS ARE TO CENTER OF PAVEMENT MARKING.

PAVEMENT MARKING LEGEND

- (1X) 100 (4) SOLID
- (2X) 150 (6) SOLID
- (3X) 200 (8) SOLID
- (4X) 300 (12) SOLID
- (5X) 600 (24) SOLID
- (6X) 100 (4) DOUBLE SOLID
- (7X) 100 (4) SKIP DASH
- (8X) 150 (6) SKIP DASH
- (9X) 200 (8) SKIP DASH
- (10X) 200 (8) DOTTED
- (11X) LETTERS AND ARROWS

RAISED REFLECTIVE PAVEMENT MARKERS

1. ◁ ONE-WAY CRYSTAL MARKER AT 24.38 m(80') CENTERS
2. ◁ ONE-WAY CRYSTAL MARKER AT 12.19 m(40') CENTERS
3. ◁ ONE-WAY CRYSTAL MARKER AT 6.10 m(20') CENTERS
4. ◀ ONE-WAY AMBER MARKER AT 12.19 m(40') CENTERS
5. ◆ TWO-WAY AMBER MARKER AT 12.19 m(40') CENTERS FOR SPEEDS LESS THAN 45 MPH
6. ◆ TWO-WAY AMBER MARKER AT 24.38 m(80') CENTERS FOR SPEEDS GREATER THAN 45 MPH

WHERE "X" DESIGNATES:
E = EPOXY
P = PAINT
T = THERMOPLASTIC
U = POLYUREA
TP= TEMPORARY PAVEMENT MARKING TAPE
T3= PAVEMENT MARKING TAPE, TYPE III

WHITE
YELLOW

All dimensions are in millimeters (inches) unless otherwise shown.

PARSONS TRANSPORTATION GROUP
Engineers and Planners

REVISIONS	
NAME	DATE

ILLINOIS DEPARTMENT OF TRANSPORTATION

PAVEMENT MARKING PLAN

WAR MEMORIAL DRIVE

STA. 39+150.000 - STA. 39+500.000

DATE 11/12/04

DRAWN BY CADD
CHECKED BY KJW

P:\643996\CIVIL\shtwb\pm0014-laWM.DGN