F.A.P RTE.	SECTION	COUNTY	TOTAL SHEETS	SHEET NO.
502	*	ADAMS	315	34
STA.		TO STA.		
FED. ROAD DIST. NO.	ILLINOIS	FED. AID PROJECT		

* (53RS-7, P(RS-2))N, TS
CONTRACT NO. 72897

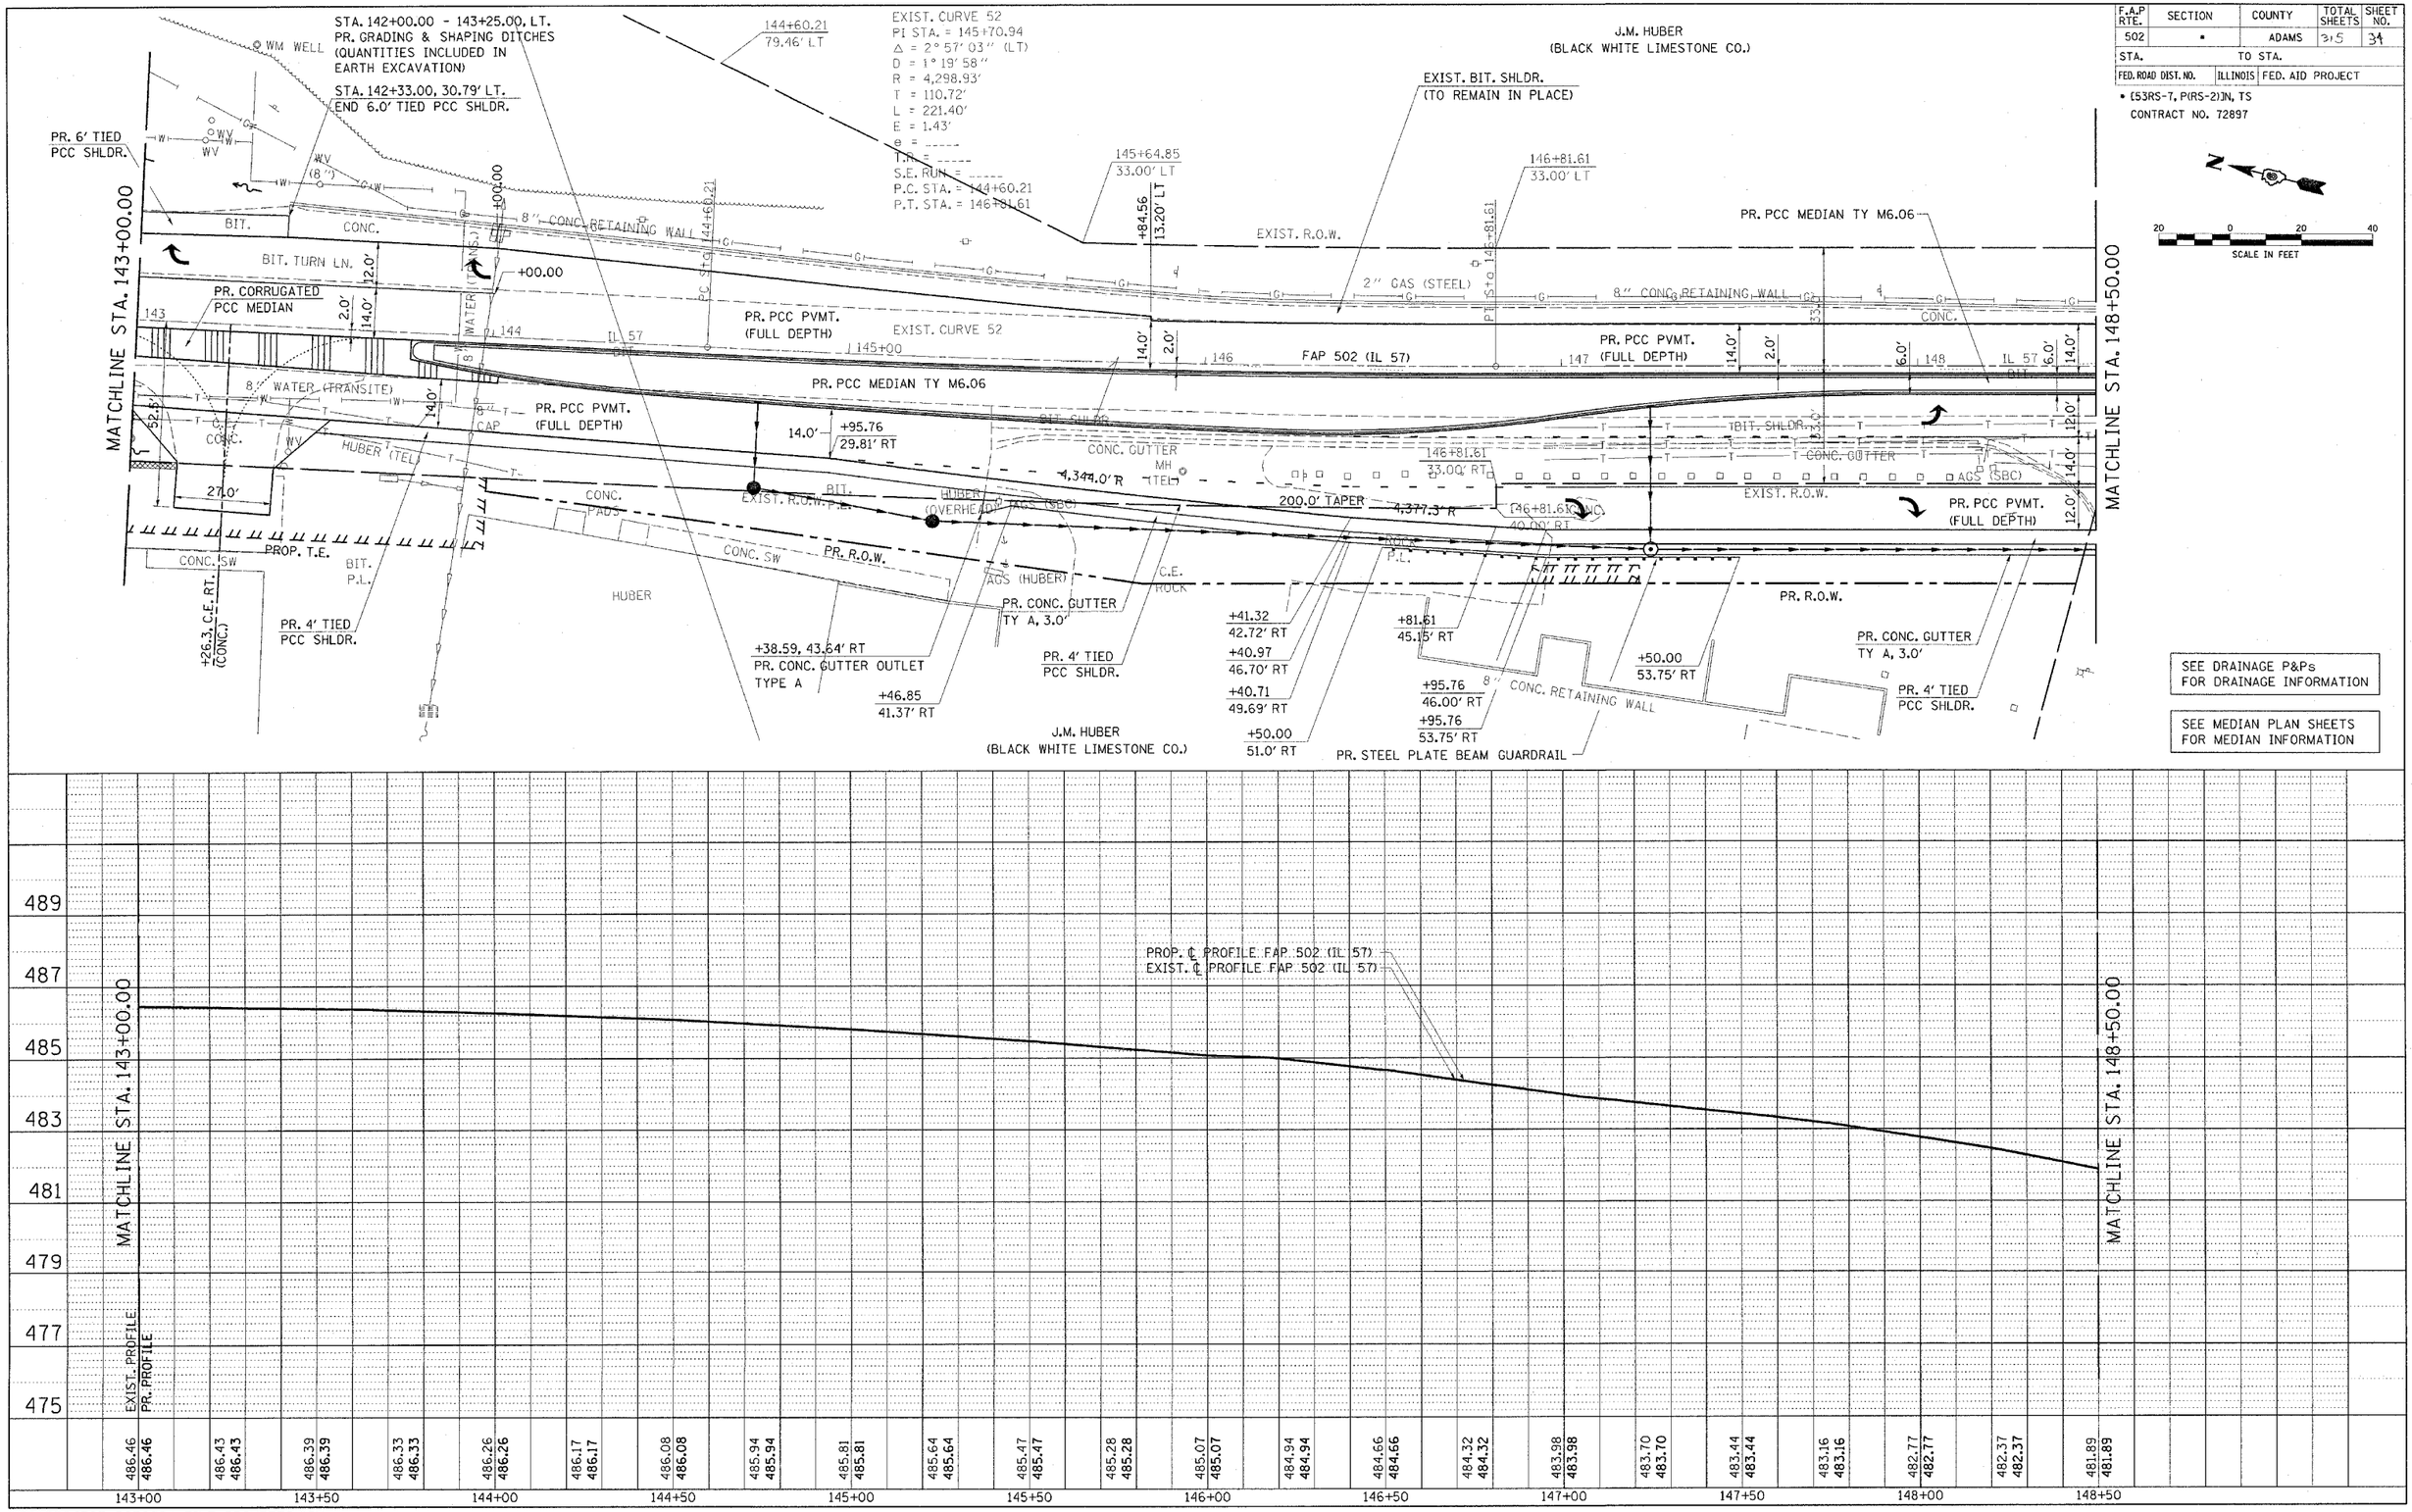

PLAN
NOTE BOOK NO.
SURVEYED
PLOTTED
ALIGNMENT CHECKED
RT. OF WAY CHECKED
CADD FILE NAME
BY
DATE

PROFILE
NOTE BOOK NO.
SURVEYED
PLOTTED
GRADES CHECKED
B.M. NOTED
STRUCTURE NOTATNS CHKD
BY
DATE

c:\projects\d653004\ppsheets.dgn
2/2/2005
*REF01

D6 PROJECT: D653004 FILE: PPSHEETS.DGN

F.A.P. 502 (IL 57)