F.A.P RTE.	SECTION	COUNTY	TOTAL SHEETS	SHEET NO.
502	*	ADAMS	35	140
STA.		TO STA.		
FED. ROAD DIST. NO.	ILLINOIS	FED. AID PROJECT		

CONTRACT NO. 72897

* [53RS-7, P(RS-2)]N, TS

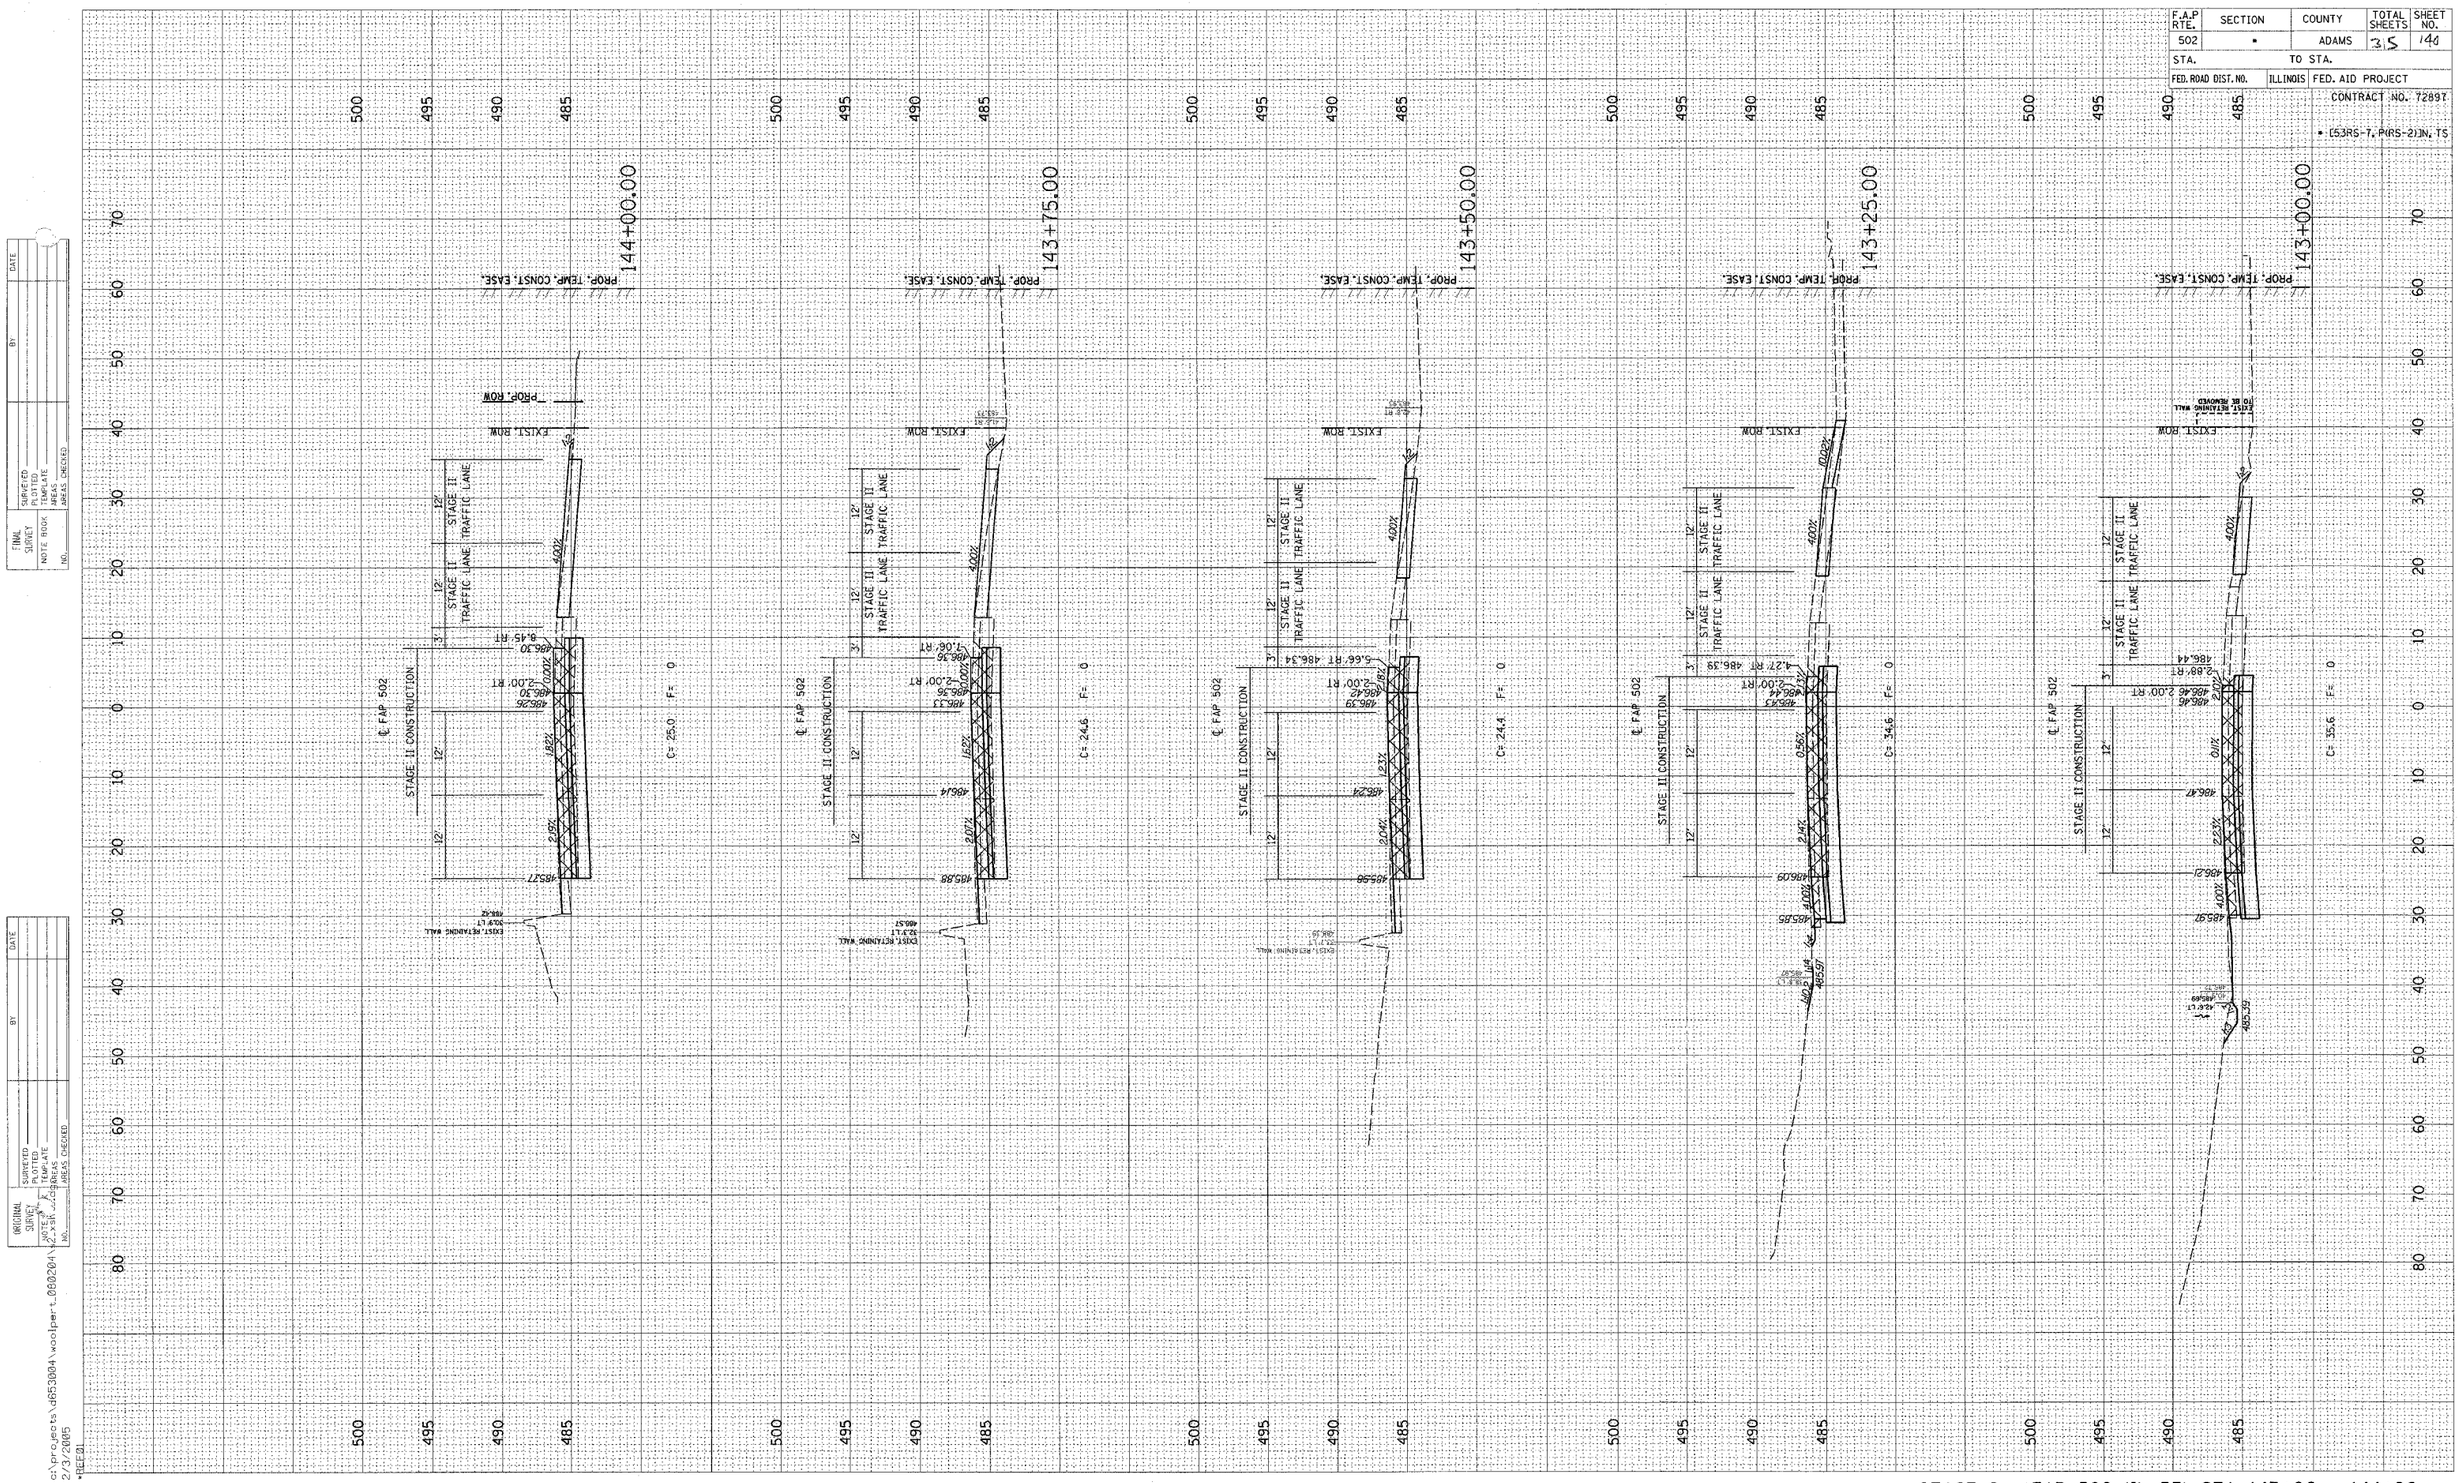

STAGE 2 - FAP 502 (IL 57) STA. 143+00 - 144+00

c:\projects\d653004\woolpert_080204\S2 XSHTS.DGN
2/3/2005
*REF01

06 PROJECT: D653004 FILE: \WOOLPERT 080204\S2 XSHTS.DGN