c:\projects\d653004\woolpert_080204\s3.xsht.dgn
2/3/2005
•REF01

ORIGINAL SURVEY		BY	DATE
NOTE B	SURVEYED		
	PLOTTED		
	TEMPLATE		
	AREAS		
NO.	AREAS CHECKED		

FINAL SURVEY		BY	DATE
NOTE BOOK	SURVEYED		
	PLOTTED		
	TEMPLATE		
	AREAS		
NO.	AREAS CHECKED		

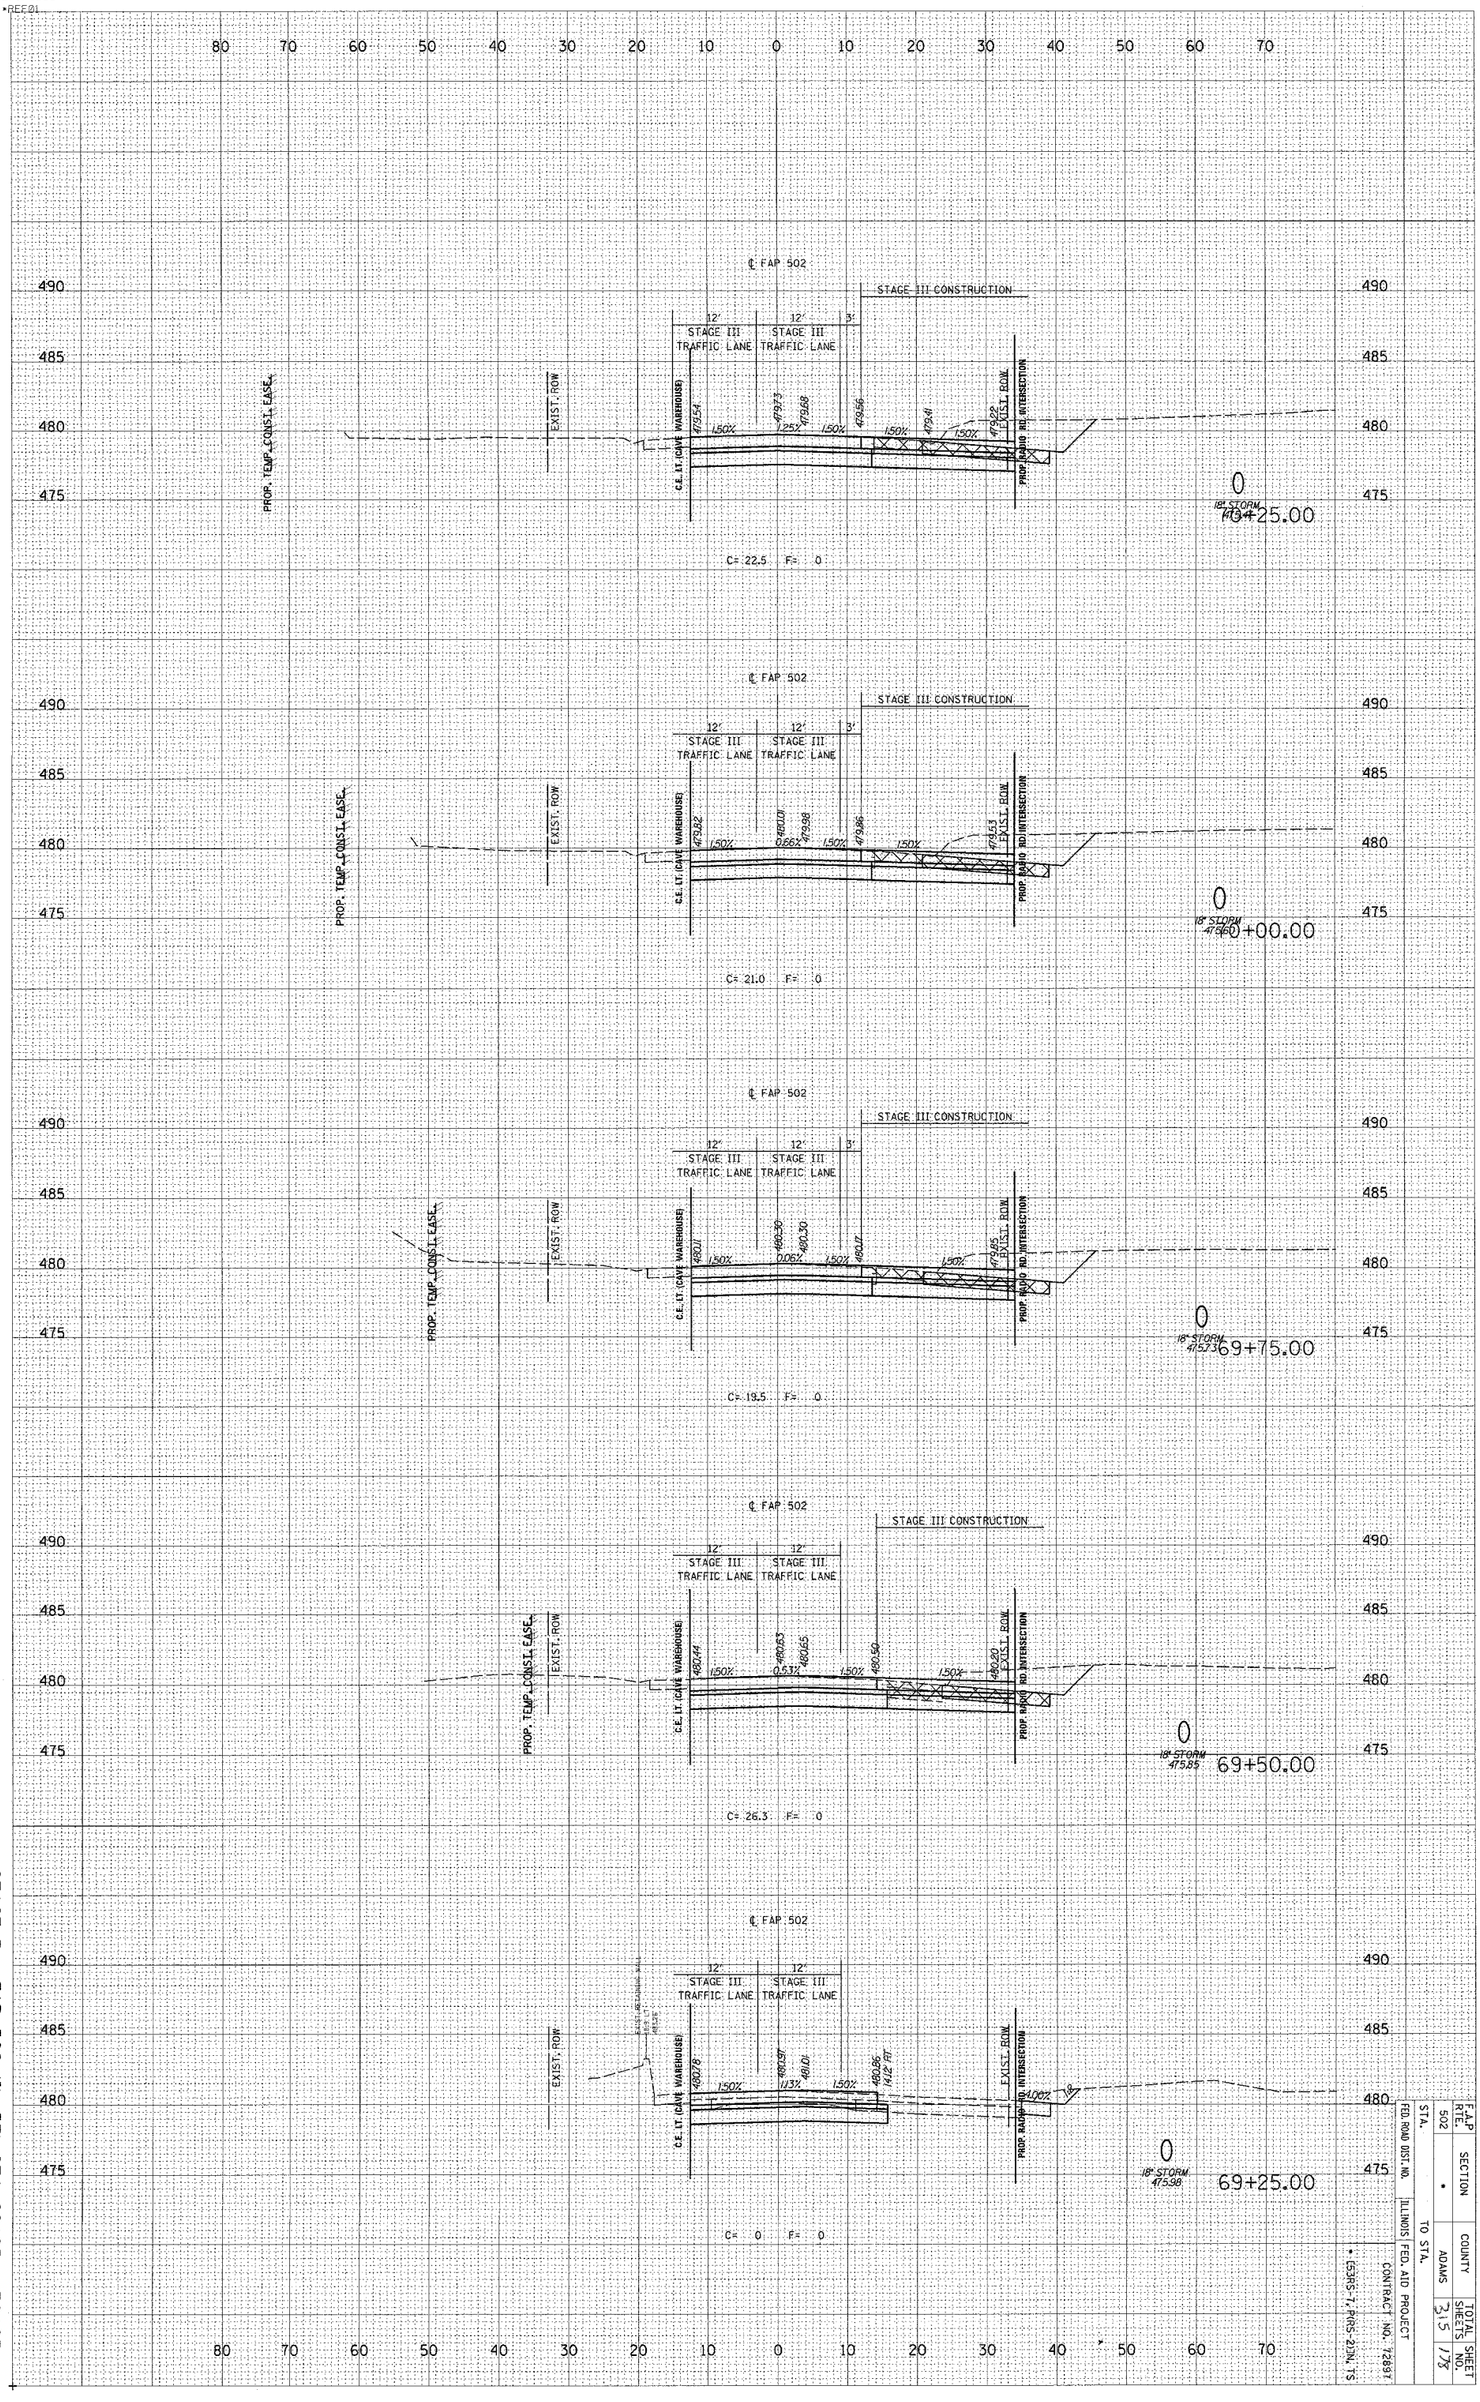

F.A.P. RTE.	SECTION	COUNTY	TOTAL SHEETS	SHEET NO.
502	•	ADAMS	315	178

STA. TO STA.

FED. ROAD DIST. NO. ILLINOIS FED. AID PROJECT

CONTRACT NO. 72897

• (53RS-7, PRRS-2)IN. TS

D6 PROJECT: D653004 FILE: \WOOLPERT 080204\S3 XSHTS.DGN

STAGE 3 - FAP 502 (IL 57) STA. 69+25 - 70+25