F.A.P RTE.	SECTION	COUNTY	TOTAL SHEETS	SHEET NO.
502	•	ADAMS	315	212
STA.		TO STA.		
FED. ROAD DIST. NO.	ILLINOIS	FED. AID PROJECT		

CONTRACT NO. 72897

• [53RS-7, P(RS-2)]N, TS

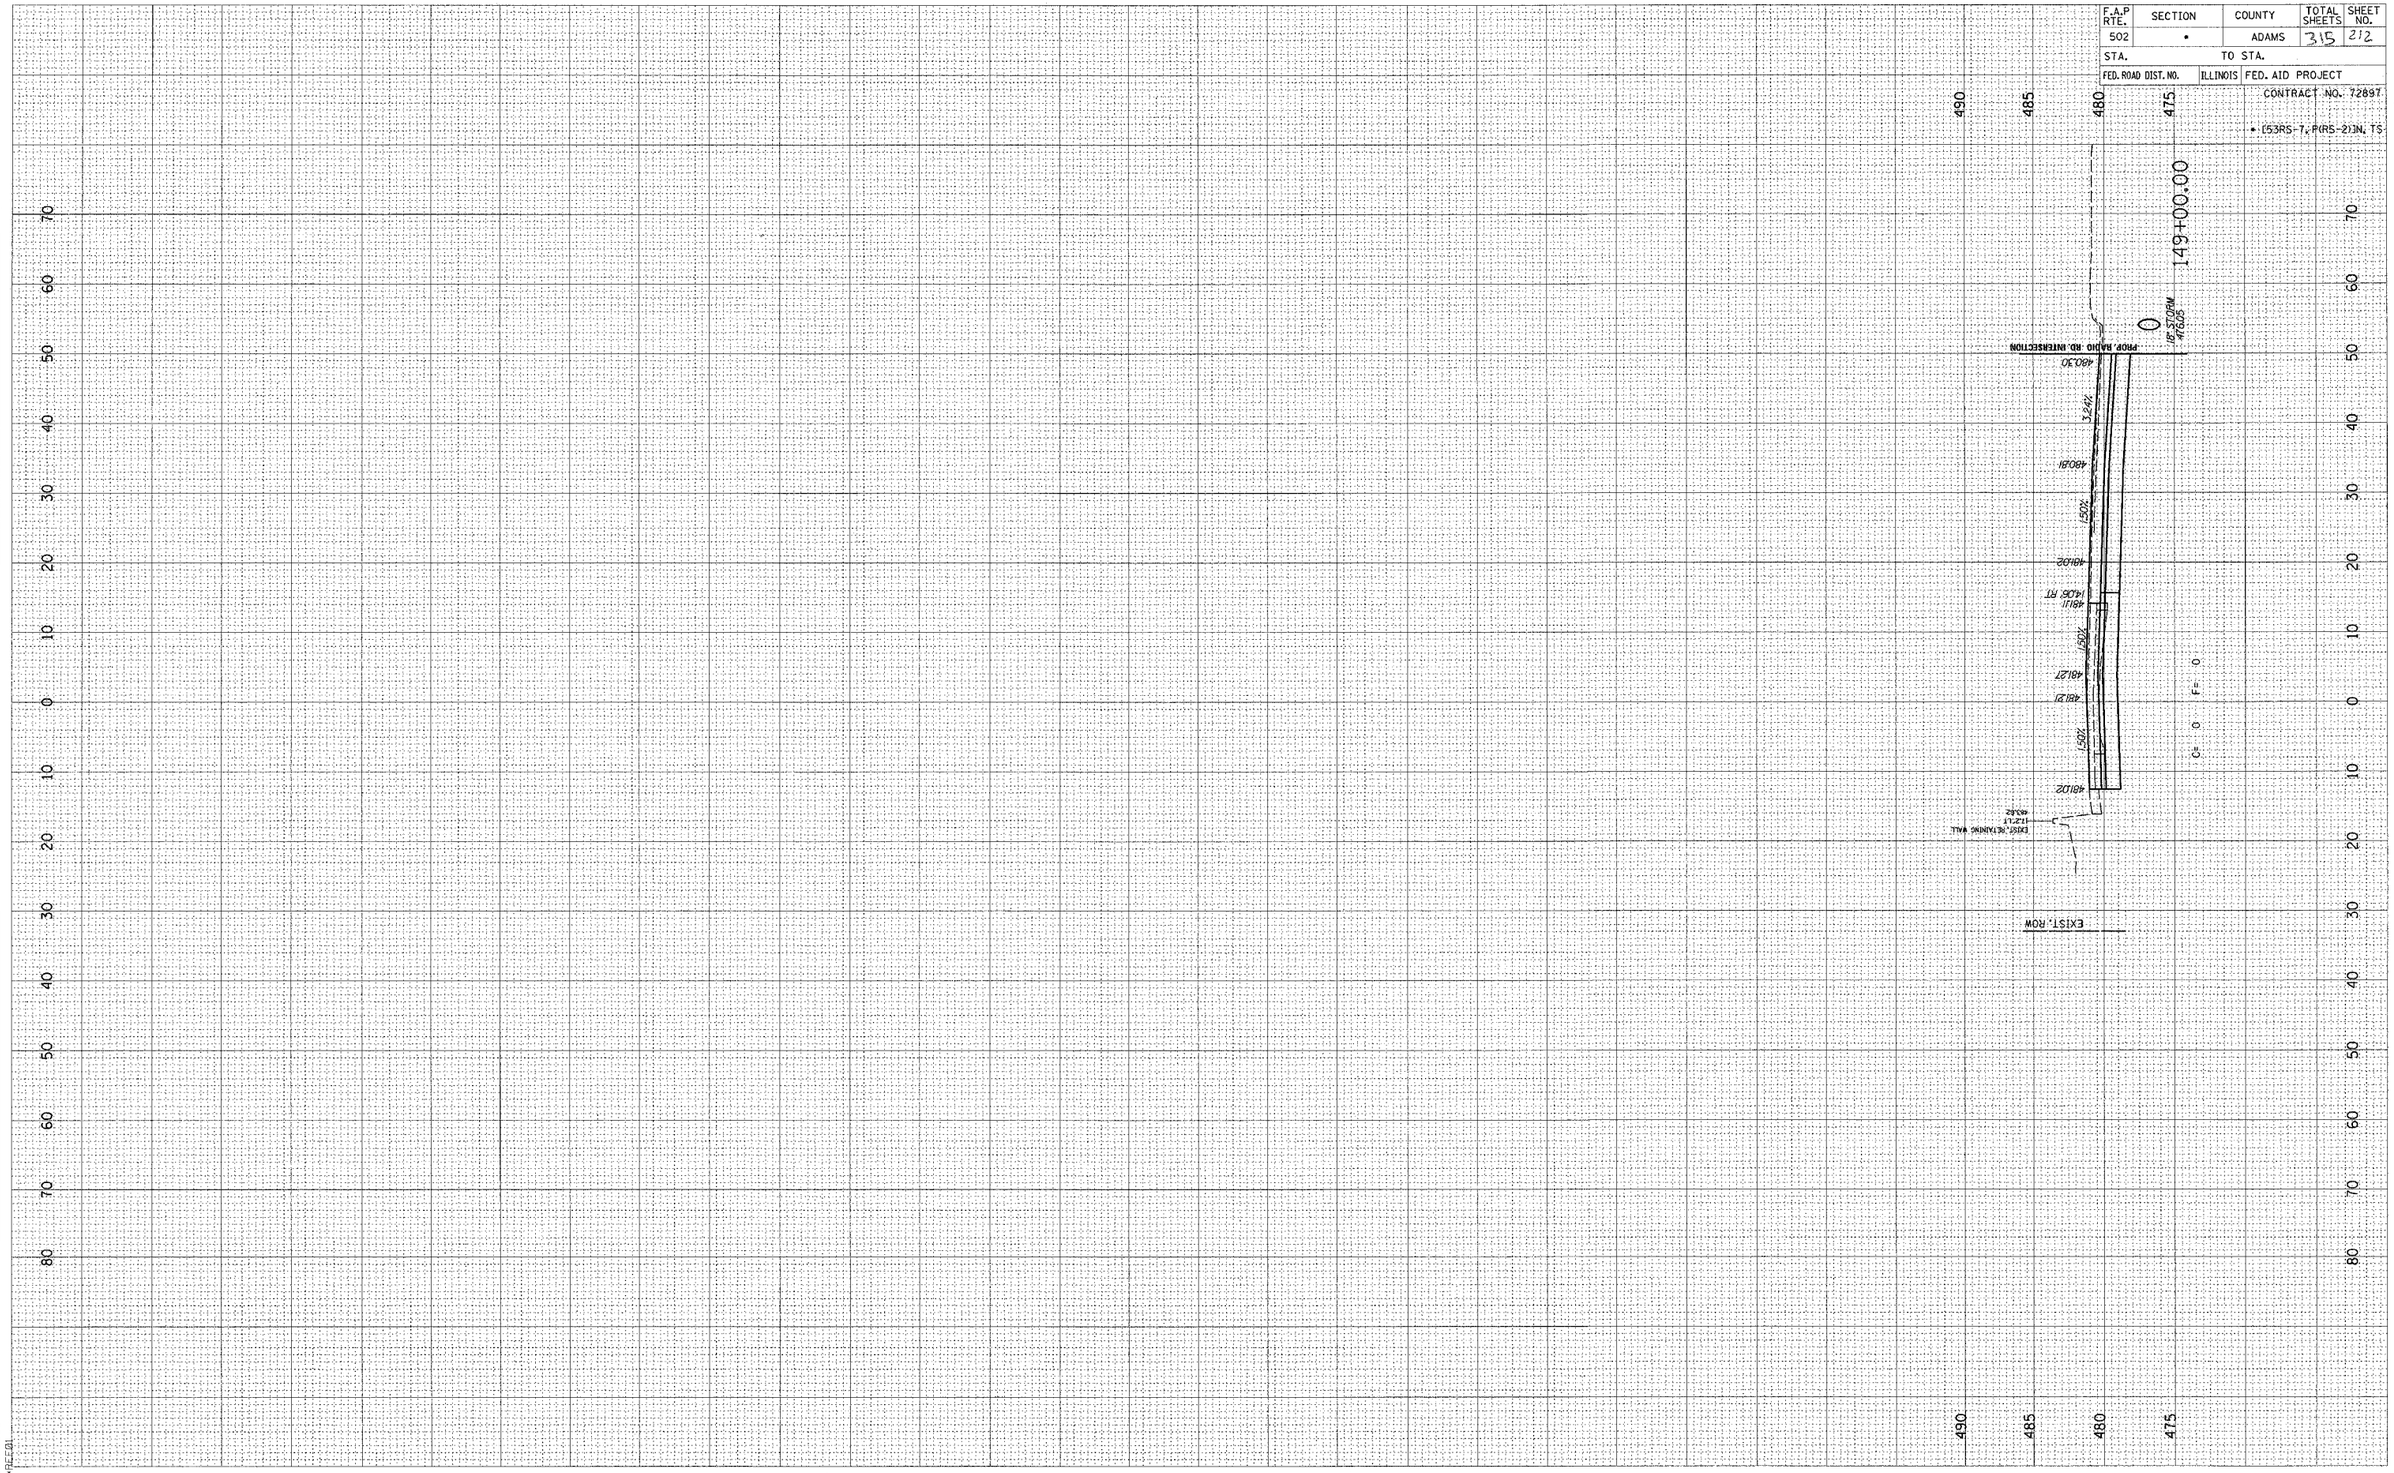

FINAL SURVEY		BY	DATE
NOTE BOOK NO.	SURVEYED		
	PLOTTED		
	TEMPLATE		
	AREAS		
	AREAS CHECKED		

ORIGINAL SURVEY		BY	DATE
NOTE NO.	SURVEYED		
	PLOTTED		
	TEMPLATE		
	AREAS		
	AREAS CHECKED		

c:\projects\d653004\woolpert_080204\s4_xsh.dgn
2/3/2005
*REF01

D6 PROJECT: D653004 FILE: \WOOLPERT 080204\S4 XSHTS.DGN

STAGE 4 - FAP 502 (IL 57) STA. 149+00