F.A.P RTE.	SECTION	COUNTY	TOTAL SHEETS	SHEET NO.
502	•	ADAMS	315	242
STA.		TO STA.		
FED. ROAD DIST. NO.	ILLINOIS	FED. AID PROJECT		
		CONTRACT NO. 72897		

• (53RS-7, P(RS-2)3N, TS

FINAL SURVEY — NOTE BOOK — NO. — SURVEYED — PLOTTED — TEMPLATE — AREAS — AREAS CHECKED — BY — DATE

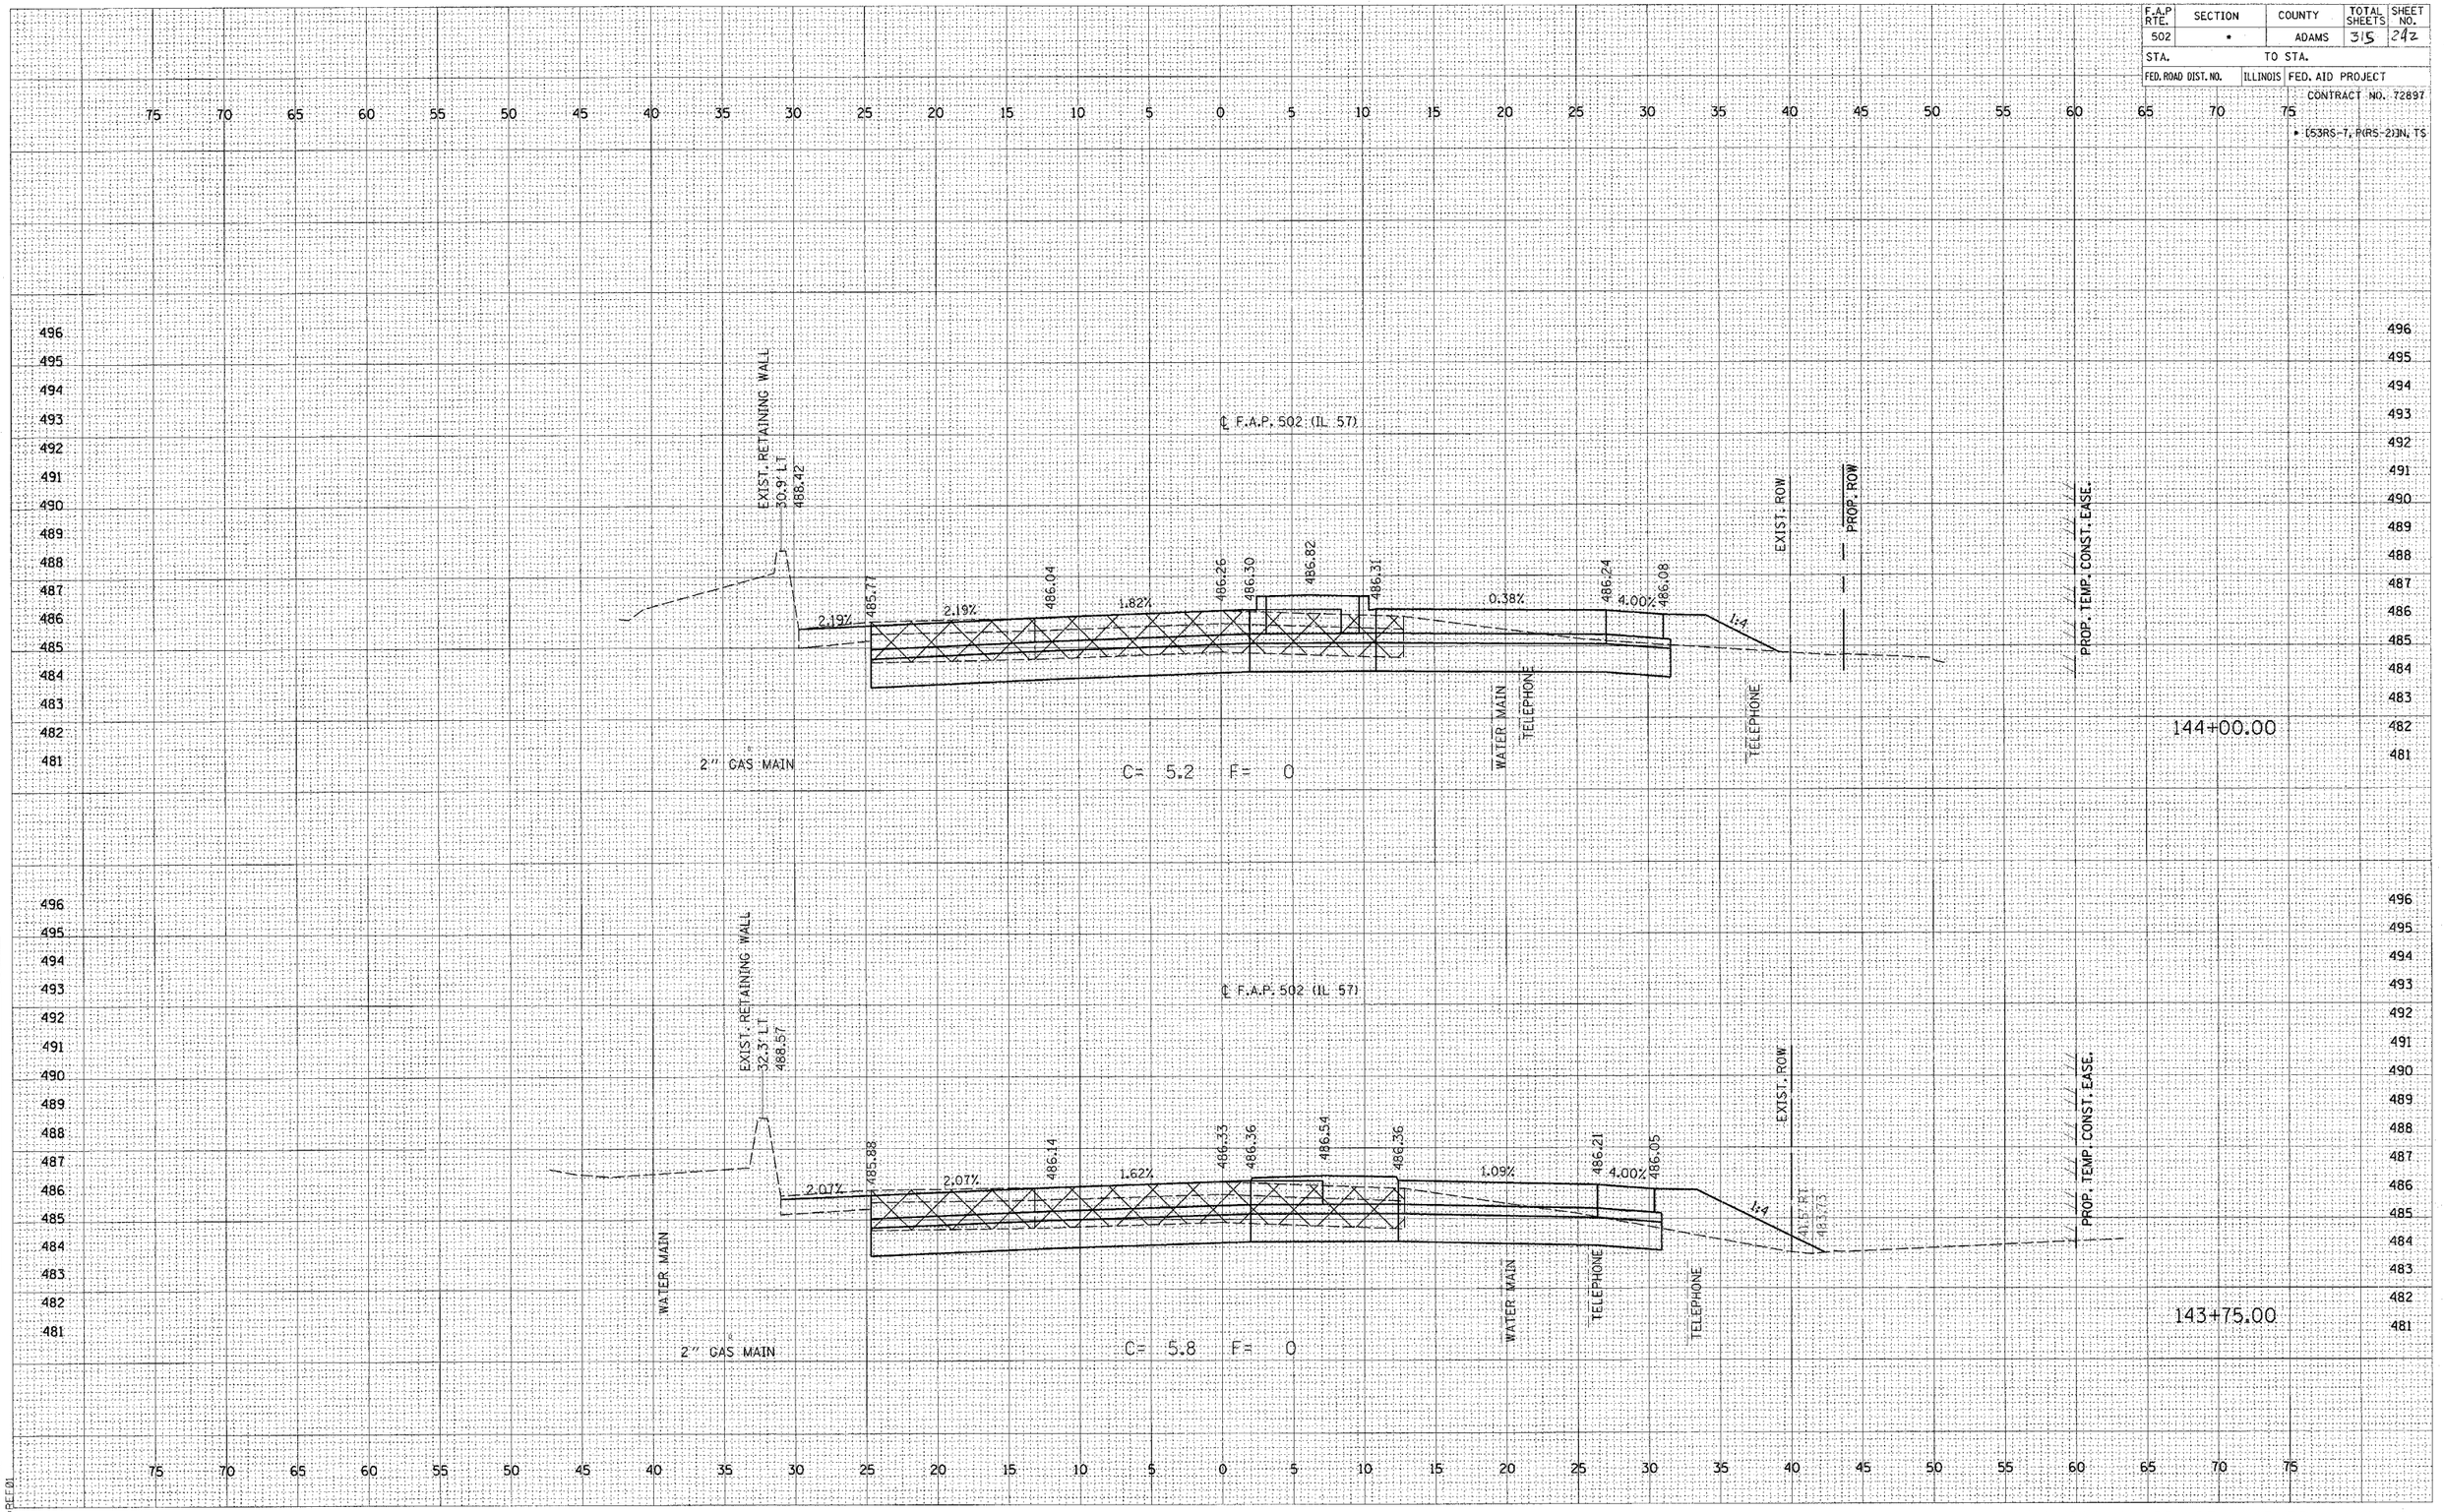

ORIGINAL SURVEY — NOTE BOOK — NO. — SURVEYED — PLOTTED — TEMPLATE — AREAS — AREAS CHECKED — BY — DATE

c:\projects\d653004\il57bxshts.dgn
2/4/2005
•REF01

D6 PROJECT: D653004 FILE: IL57BXSHTS.DGN

FAP 502 (IL 57) STA. 143+75 - 144+00