F.A.P RTE.	SECTION	COUNTY	TOTAL SHEETS	SHEET NO.
502	•	ADAMS	315	314
STA.		TO STA.		
FED. ROAD DIST. NO.	ILLINOIS	FED. AID PROJECT		

CONTRACT NO. 72897

• (53RS-7, P(RS-2)3N, TS

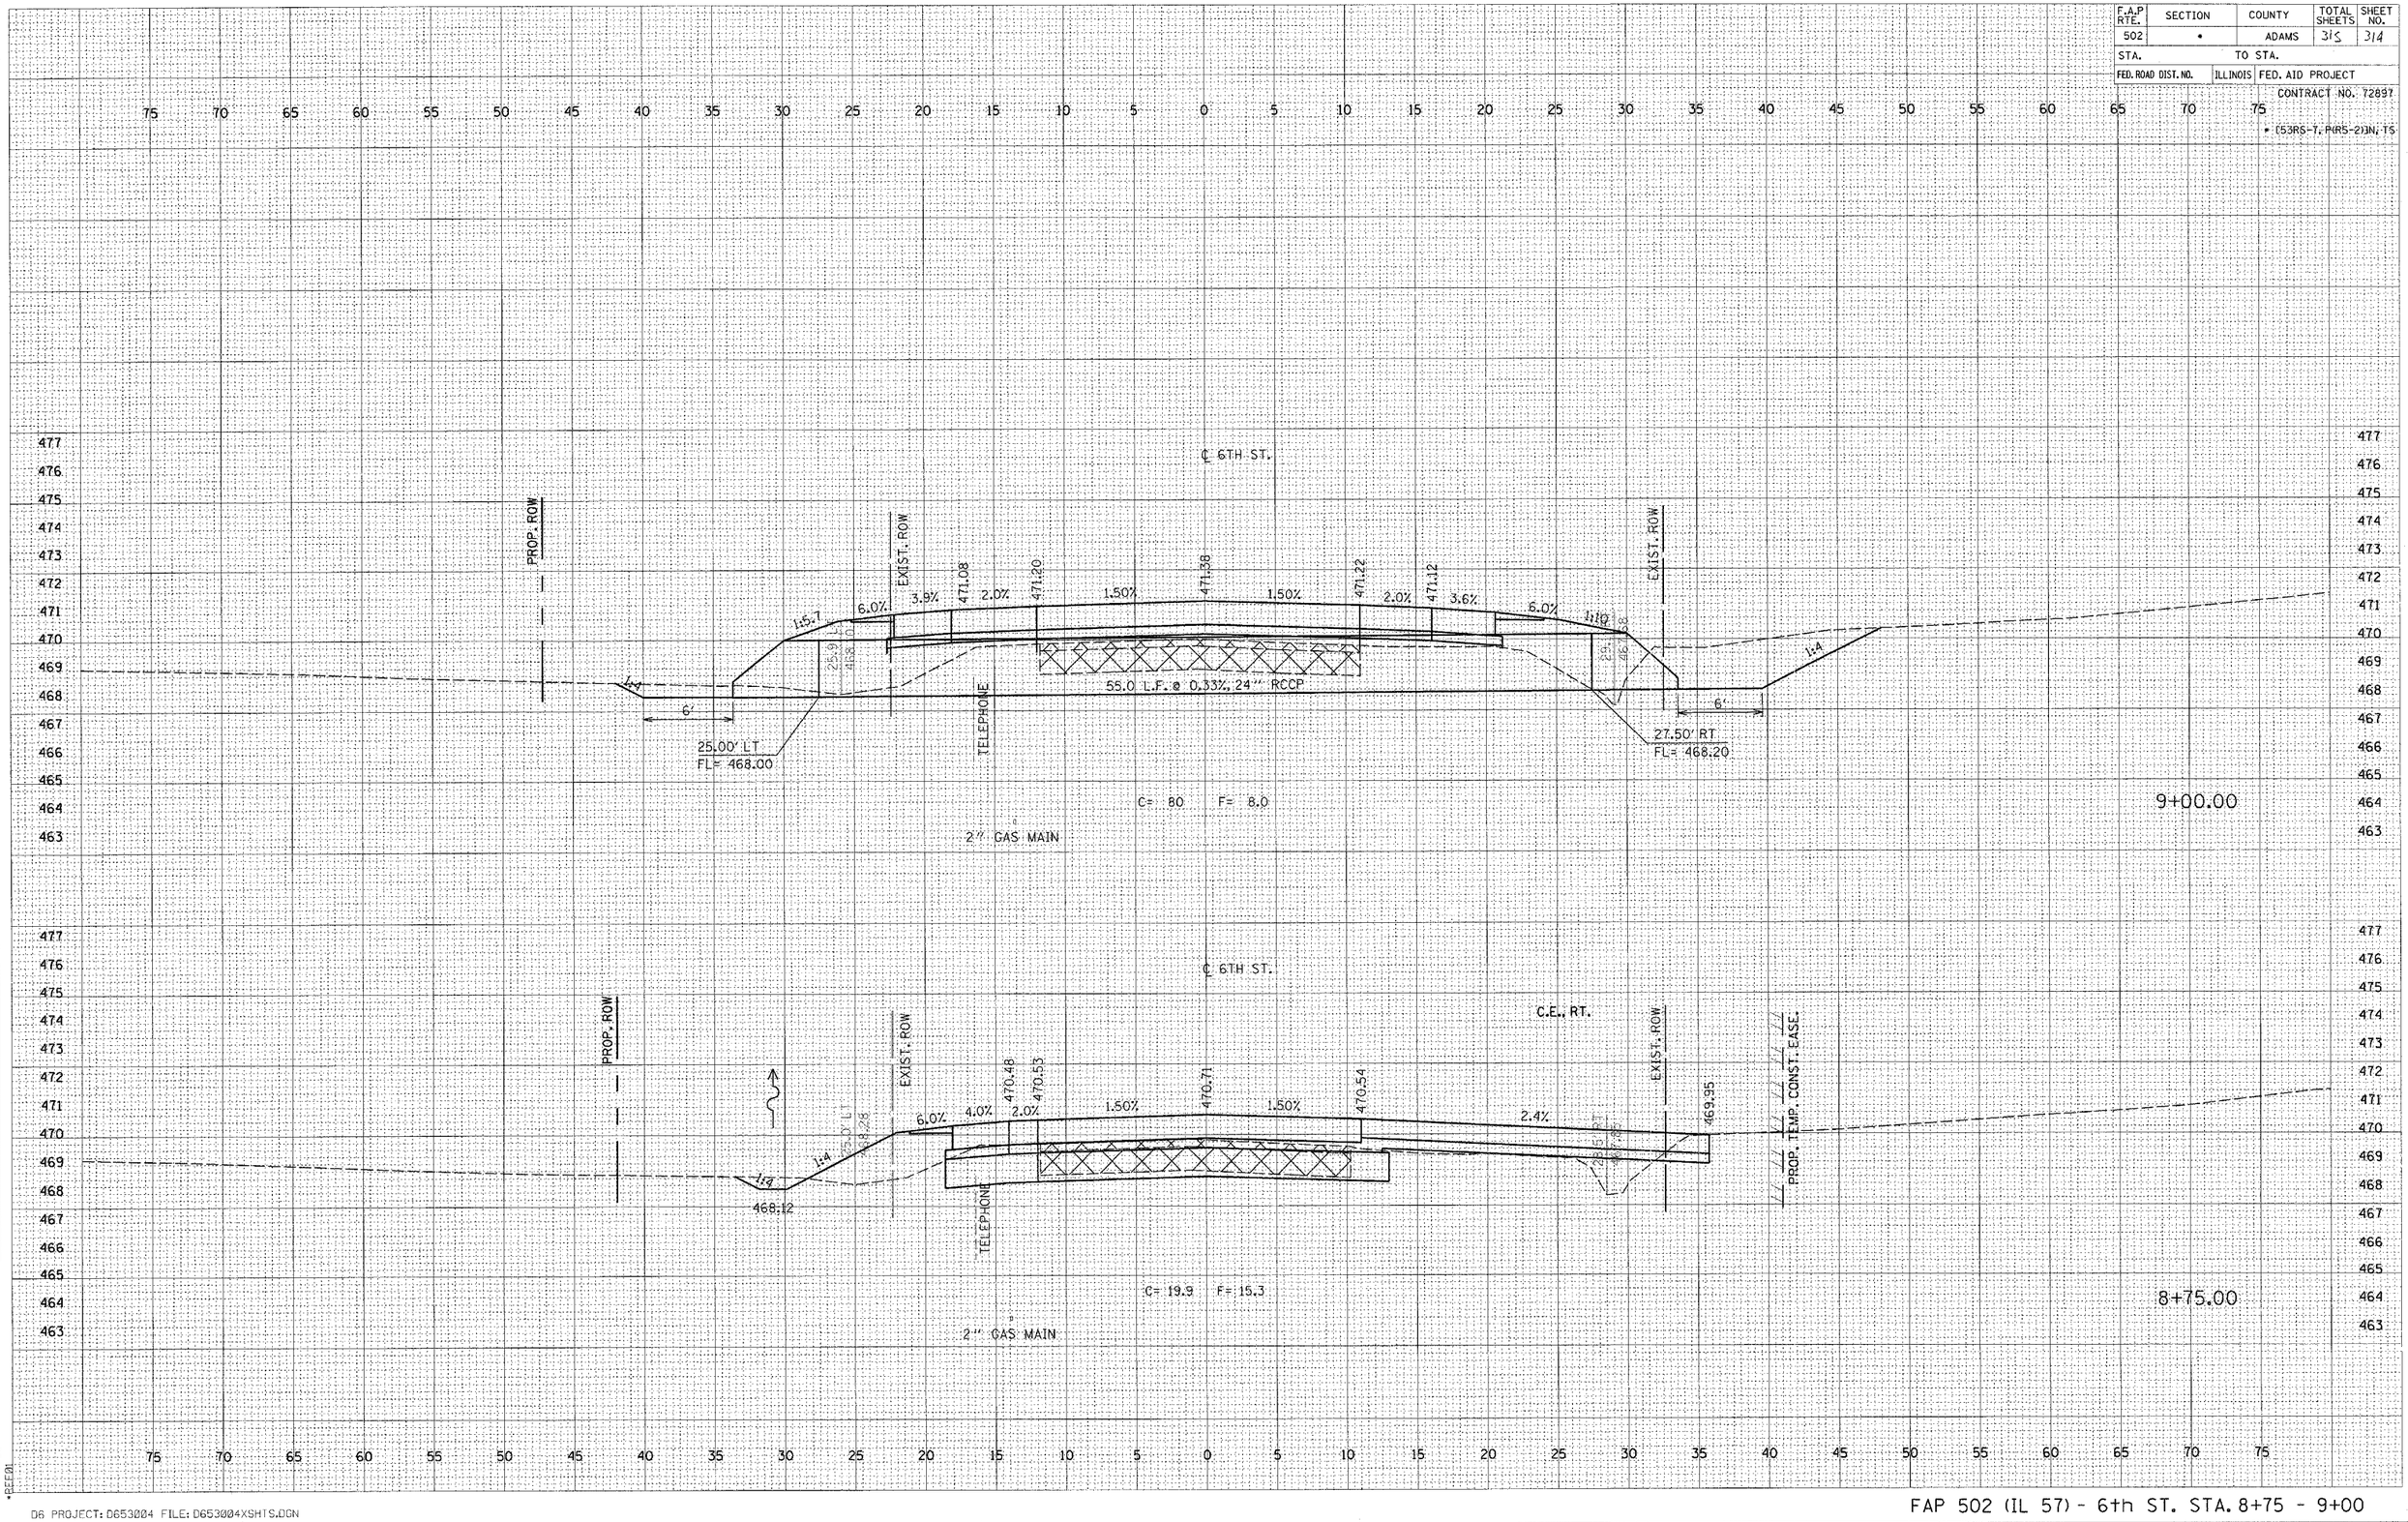

FAP 502 (IL 57) - 6th ST. STA. 8+75 - 9+00

D6 PROJECT: D653004 FILE: D653004XSHTS.DGN

c:\projects\d653004\d653004xshts.dgn
2/4/2005
•REF01