FAP ROUTE	SECTION	COUNTY	TOTAL SHEETS	SHEET NO
9230	68WRS	MONROE	35	5
STA.		TO STA.		
CONTRACT NO.: 76792				

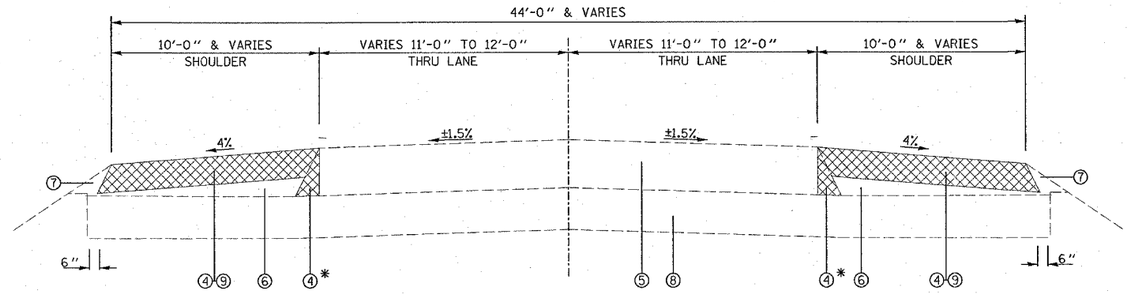

EXISTING TYPICAL SECTION

STA. 122+20.00 RT. TO STA. 125+58.53 RT
STA. 122+32.00 LT.

* THE COST OF SAWCUT & REMOVAL OF PAVEMENT WEDGE SHALL BE INCLUDED IN PAVED SHOULDER REMOVAL.

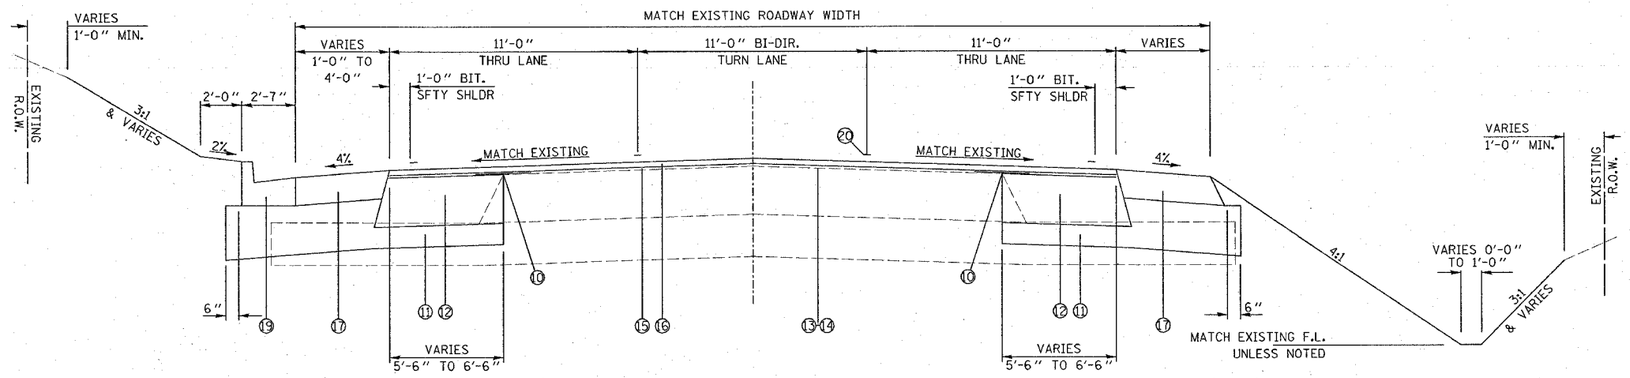

PROPOSED TYPICAL SECTION

STA. 122+20.00 RT. TO STA. 125+58.53 RT.
STA. 122+32.00 LT.

LEGEND

1. EXISTING 9-6-9 PAVEMENT
2. EXISTING P.C.C. WIDENING - ±9"
3. EXISTING BITUMINOUS RESURFACING - ±5"
4. EXISTING BITUMINOUS SHOULDER
5. EXISTING BITUMINOUS FULL DEPTH PAVEMENT - ±13 3/4"
6. EXISTING SUB-BASE GRANUALR MATERIAL
7. EXISTING AGGREGATE SHOUDLERS
8. EXISTING LIME MODIFIED SOIL - ±12"
9. PROPOSED PAVED SHOULDER REMOVAL
10. PROPOSED STRIP REFLECTIVE CRACK CONTROL
11. PROPOSED AGGREGATE BASE COURSE TYPE A - 4"
12. PROPOSED BITUMINOUS BASE COURSE WIDENING - 11"
13. PROPOSED BITUMINOUS MATERIAL (PRIME COAT)
14. PROPOSED AGGREGATE (PRIME COAT)
15. PROPOSED LEVELING BINDER - 3/4"
16. PROPOSED BITUMINOUS SURFACE COURSE - 1 1/2"
17. PROPOSED BITUMINOUS SHOULDER - 8"
18. PROPOSED BITUMINOUS SHOULDER RESURFACING
19. PROPOSED CONCRETE CURB & GUTTER T-B 6.24
20. PROPOSED THERMOPLASTIC PAVEMENT MARKING

REVISIONS	
NAME	DATE

ILLINOIS DEPARTMENT OF TRANSPORTATION

TYPICAL SECTIONS

FAU ROUTE 9320
SECTION 68WRS
MONROE COUNTY

DRAWN BY:

PLOT DATE: Monday February 07, 2005 @ 10:55:28 AM

PLAN	BY	DATE
SURVEYED		
PLOTTED		
ALIGNMENT CHECKED		
R.O.W. MAY CHECKED		
CADD FILE NAME		
NOTE BOOK		
NO.		

2/7/2005
Monday February 07, 2005 @ 10:55:28 AM
d:\projects\ed85384\plan\pl85384ed.dgn LV=1-62