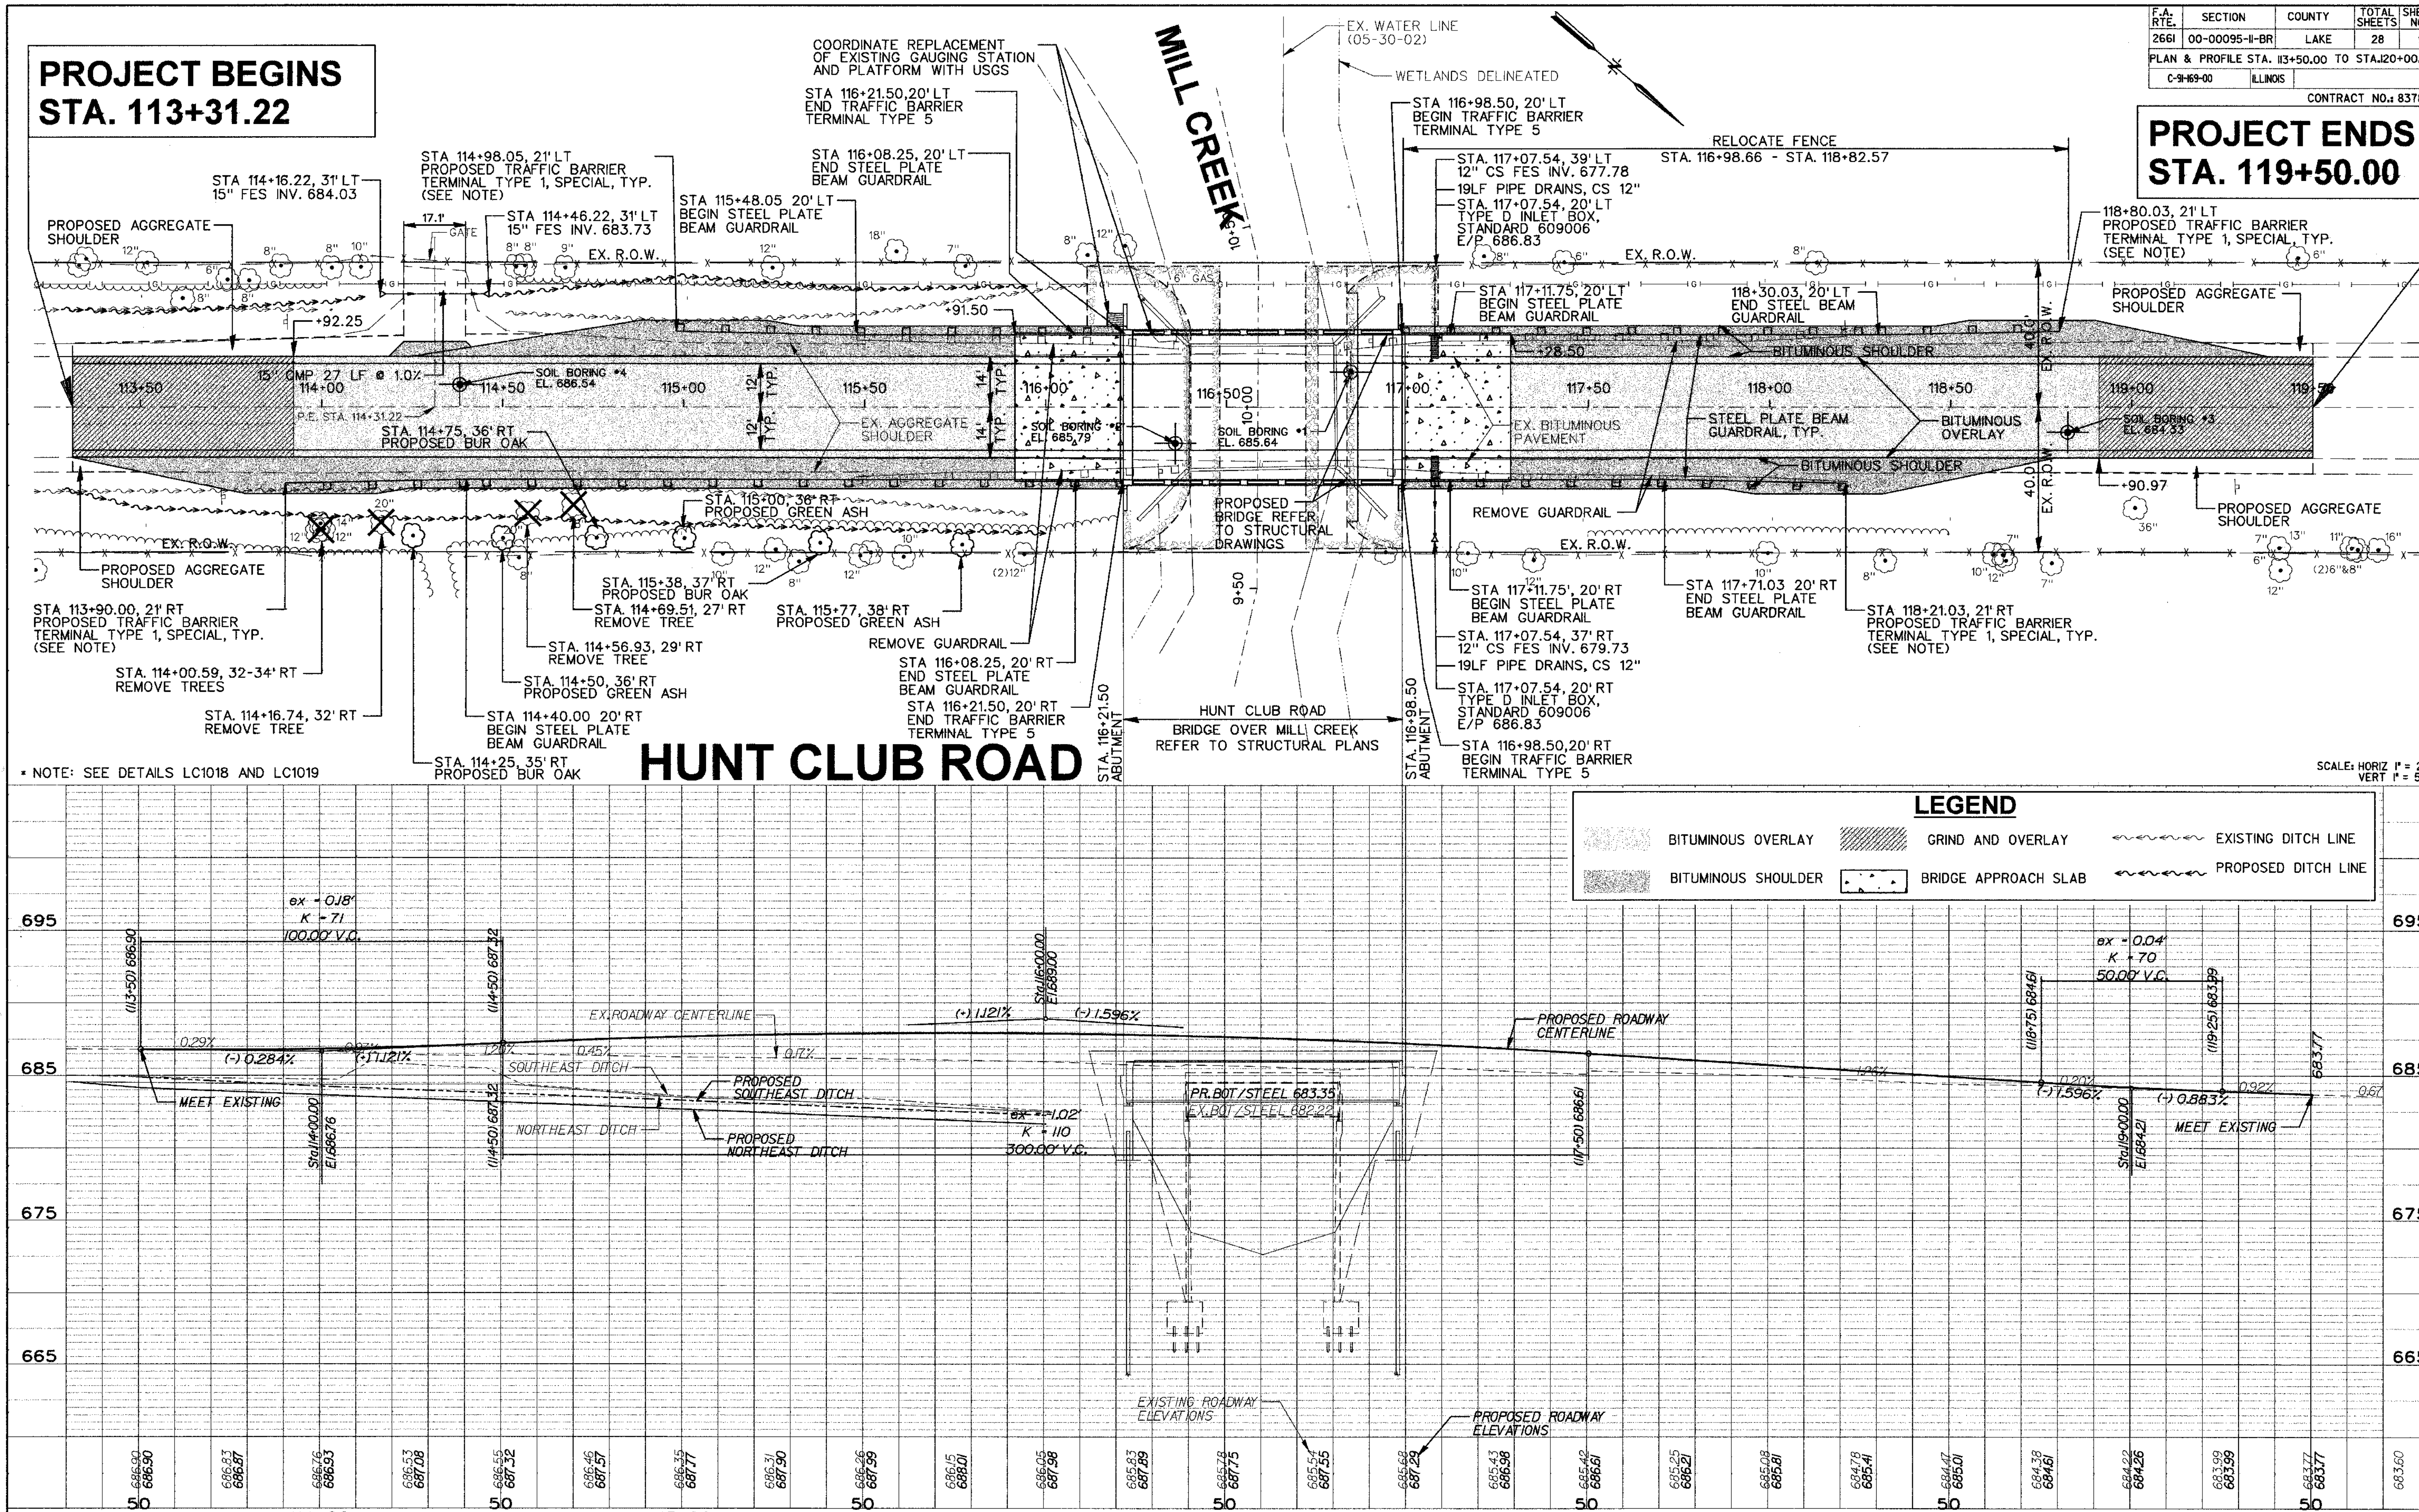

F.A. RTE.	SECTION	COUNTY	TOTAL SHEETS	SHEET NO.
2661	00-00095-II-BR	LAKE	28	9
PLAN & PROFILE STA. 113+50.00 TO STA.120+00.00				
C-91-169-00	ILLINOIS			

CONTRACT NO.: 83789

PLAN — NOTE BOOK — NO. — SURVEYED — PLOTTED — ALIGNMENT CHECKED — RT. OF WAY CHECKED — CADD FILE NAME — BY — DATE

PROFILE — NOTE BOOK — NO. — SURVEYED — PLOTTED — GRADES CHECKED — B.M. NOTED — STRUCTURE NOTAT'NS CH'KD — BY — DATE

MCCLURE ENGINEERING 02/03/05

P&P.DGN 2/3/2005 8:20:01 AM