ROUTE	SECTION	COUNTY	TOTAL SHEETS	SHEET NO.
C.H. 1 FAS 369	02-00076 -00-BR	MARSHALL	14	3
STA. 10+00.00		TO STA. 19+99.46		
	ILLINOIS			

CONTRACT NO. 87278

SE1/4, SECTION 10, T29N, R1W, 3rd P.M.

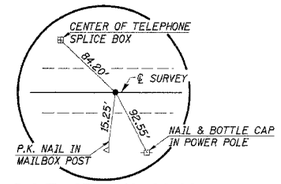

P.O.T. STA. 10+00.00
IRON PIN (FLUSH)

PIPES TO BE REMOVED

LT. STA. 16+11, 24" CMP x 40'
QUANTITIES INCLUDED IN "EARTH EXCAVATION".

ENTRANCES TO BE BUILT

LT. STA. 16+11, C.E. +1.2%, 32' ROADBED
QUANTITIES INCLUDED IN THOSE LISTED

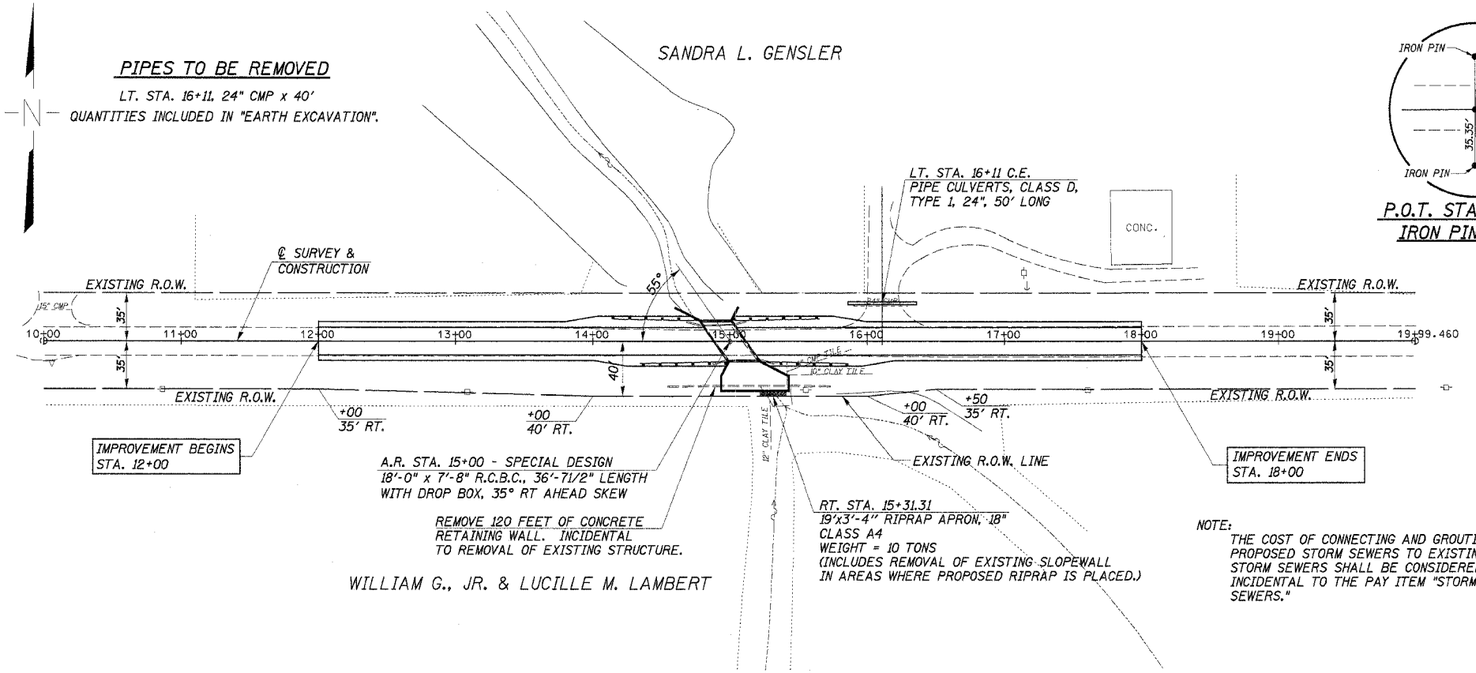

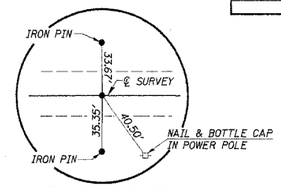

P.O.T. STA. 19+99.46
IRON PIN (FLUSH)

NOTE:
THE COST OF CONNECTING AND GROUTING PROPOSED STORM SEWERS TO EXISTING STORM SEWERS SHALL BE CONSIDERED INCIDENTAL TO THE PAY ITEM "STORM SEWERS."

EXISTING STRUCTURE NO. 062-3601

SINGLE SPAN R.C. SLAB BRIDGE ON CLOSED CONC. ABUTMENTS WITH CONCRETE WINGWALLS.

SKEW 35° FORWARD RIGHT
Bk.-to-Bk. = 23.0'
Out-to-Out = 26.3'

REMOVAL OF EXISTING STRUCTURES = 1 EACH

OVERHEAD POWER

AMERENCILCO
309-693-4762

BURIED CABLE

VERIZON NORTH, INC. 309-663-3422

NE1/4, SECTION 15, T29N, R1W, 3rd P.M.

B.M. #1 - 60 D NAIL IN POWER POLE
35' RT. STA. 10+87
EL. 200.00 (ASSUMED)

B.M. #2 - CHISELED "□" ON S.E. COR. PARAPET WALL
EL. 191.56

B.M. #3 - 60 D NAIL IN POWER POLE
35' RT. STA. 20+20
EL. 199.62

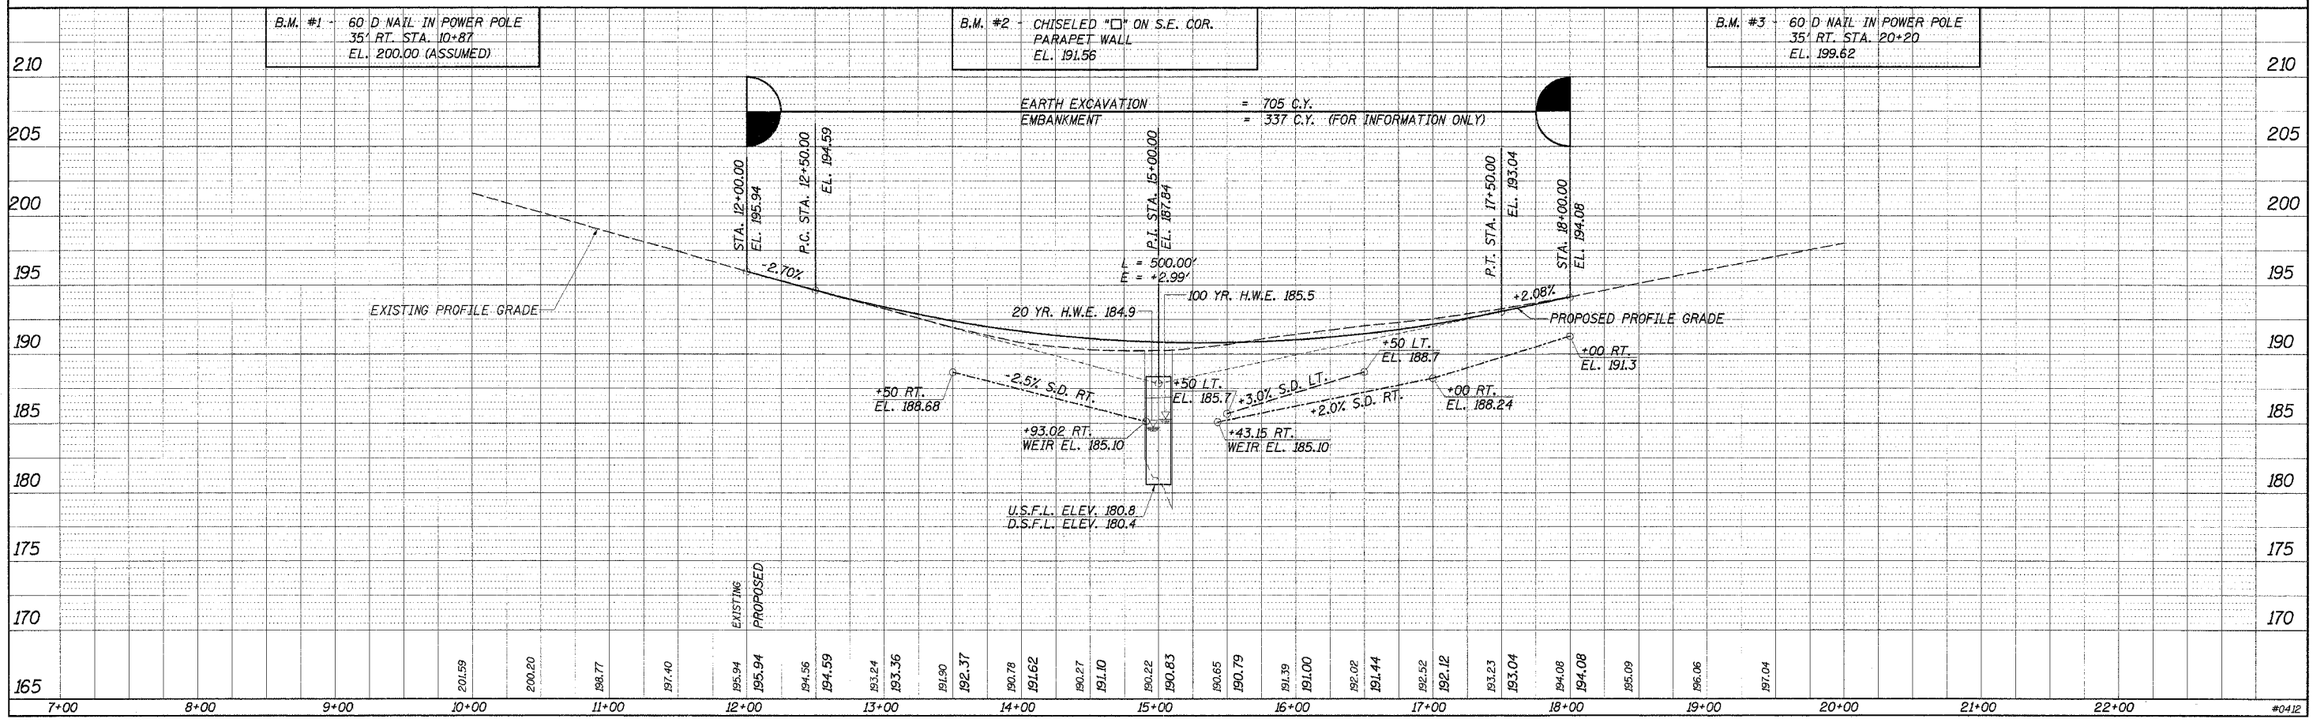

RPAP 1"=1 6/9/97