1/12/2005

F.A.P. RTE.	SECTION	COUNTY	TOTAL SHEETS	SHEET NO.
749	122RS-3	*	54	10

* DOUGLAS, COLES & EDGAR
CONTRACT NO. 90769

EXISTING TYPICAL SECTION

STATION	TO	STATION
950+00		1011+70
1021+00		1059+12.07

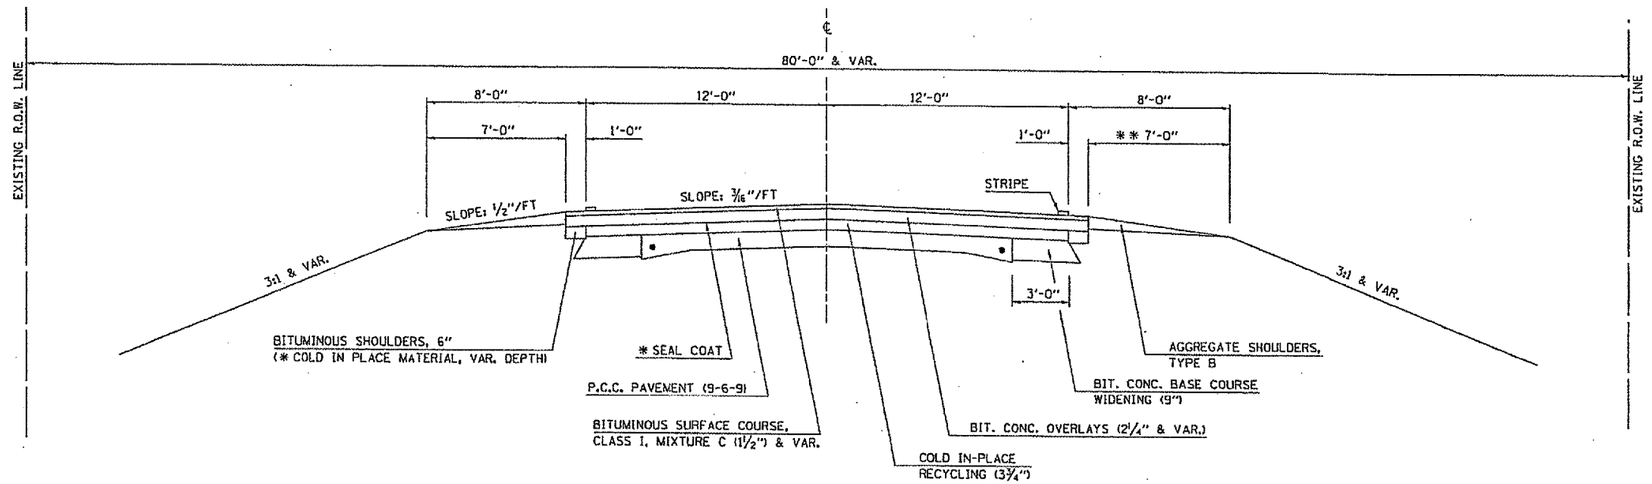

* STATION	TO	STATION
999+65		1011+70
1021+00		1059+12.07

** EXISTING 3 FT. BITUMINOUS SHOULDER
RT STA 1000+80 TO RT STA 1011+70

EXISTING TYPICAL SECTION

STATION	TO	STATION
811+09		821+30.5

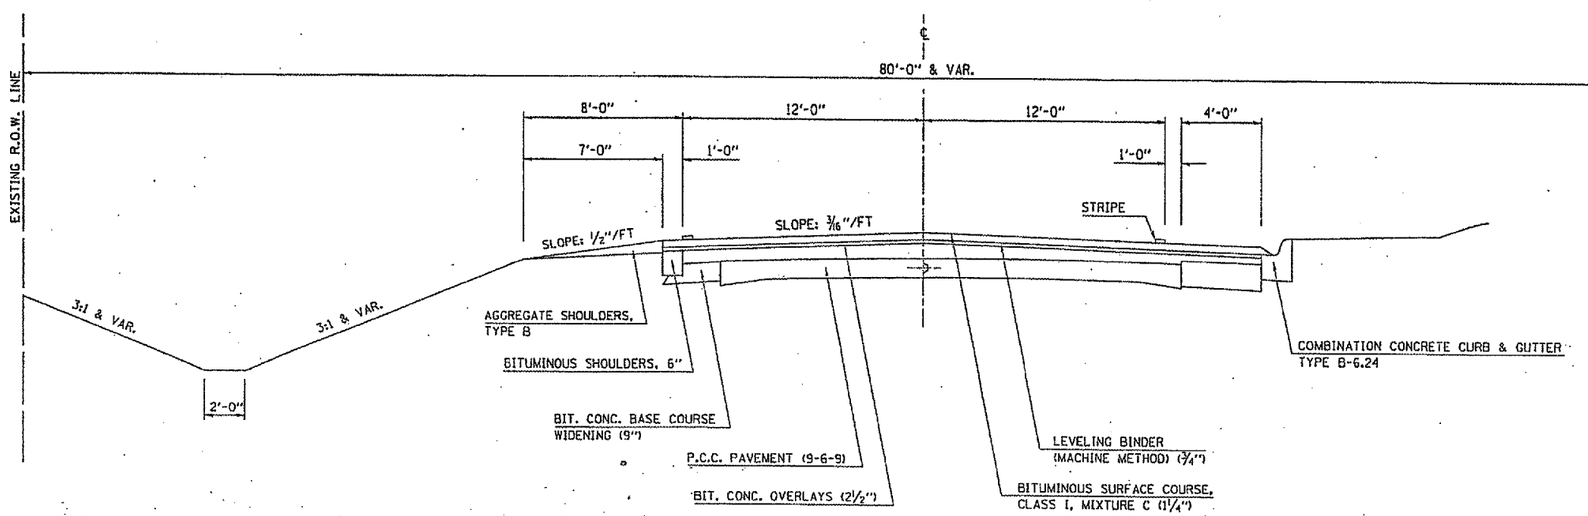

ILLINOIS DEPARTMENT OF TRANSPORTATION

EXISTING TYPICAL SECTIONS

F.A.P. ROUTE 749 (IL RTE 133)
SECTION 122RS-3
DOUGLAS, COLES & EDGAR COUNTY

SCALE: DO NOT SCALE
DATE: 04/29/04

DRAWN BY: CADD
CHECKED BY:

c:\projects\d506095\typicals.dgn