F.A.P RTE.	SECTION	COUNTY	TOTAL SHEETS	SHEET NO.
774	•	EFFINGHAM	273	70
FED. ROAD DIST. NO. 7	ILLINOIS	FED. AID PROJECT		

• 107WRS-1, 107BY, 107BY-1 & 107B-2

CONTRACT NO. 94827

PLAN — CORRECTED, PLOTTED, ALIGNMENT CHECKED, RE-LINE AND GRADED, CADD FILE NAME, DATE, BY, NOTE BOOK, NO.

PROFILE — SURVEYED, PLOTTED, GRADES CHECKED, RE-LINE AND GRADED, STRUCTURE NO., STA. & OFFSETS CHKD, DATE, BY, NOTE BOOK, NO.

STA. 982+15.24 (IL RTE 32/33) =
STA. 110+00.00 (LEPRECHAUN LANE)

+13.12
22' BIT RET

PR PIPE CULVERT CULVERT, CLASS D, TYPE 1, 24"
LENGTH = 65'
USFL = 27' LT, STA. 110+57.16, EL = 597.09
DSFL = 38' RT, STA. 110+50.90, EL = 594.59
2 EACH, END SECTION, 24"

FOR INTERSECTION GEOMETRICS
SEE SHEET 77

STA. 991+35.27 (IL RTE 32/33) =
STA. 130+00.00 (WABASH RIVER HILLS SUB)

EX. 15" RCP
USFL = 554.19
DSFL = 549.85

PR PIPE CULVERT, CLASS D, TYPE 1/24"
LENGTH = 56'
USFL = 17' LT, STA. 120+67.09, EL = 551.21
DSFL = 37' RT, STA. 120+49.59, EL = 549.05
2 EACH, END SECTION 24"

STA. 991+30.47 (IL RTE 32/33) =
STA. 120+00.00 (IRISH HILL RD)

FOR INTERSECTION GEOMETRICS
SEE SHEET 77

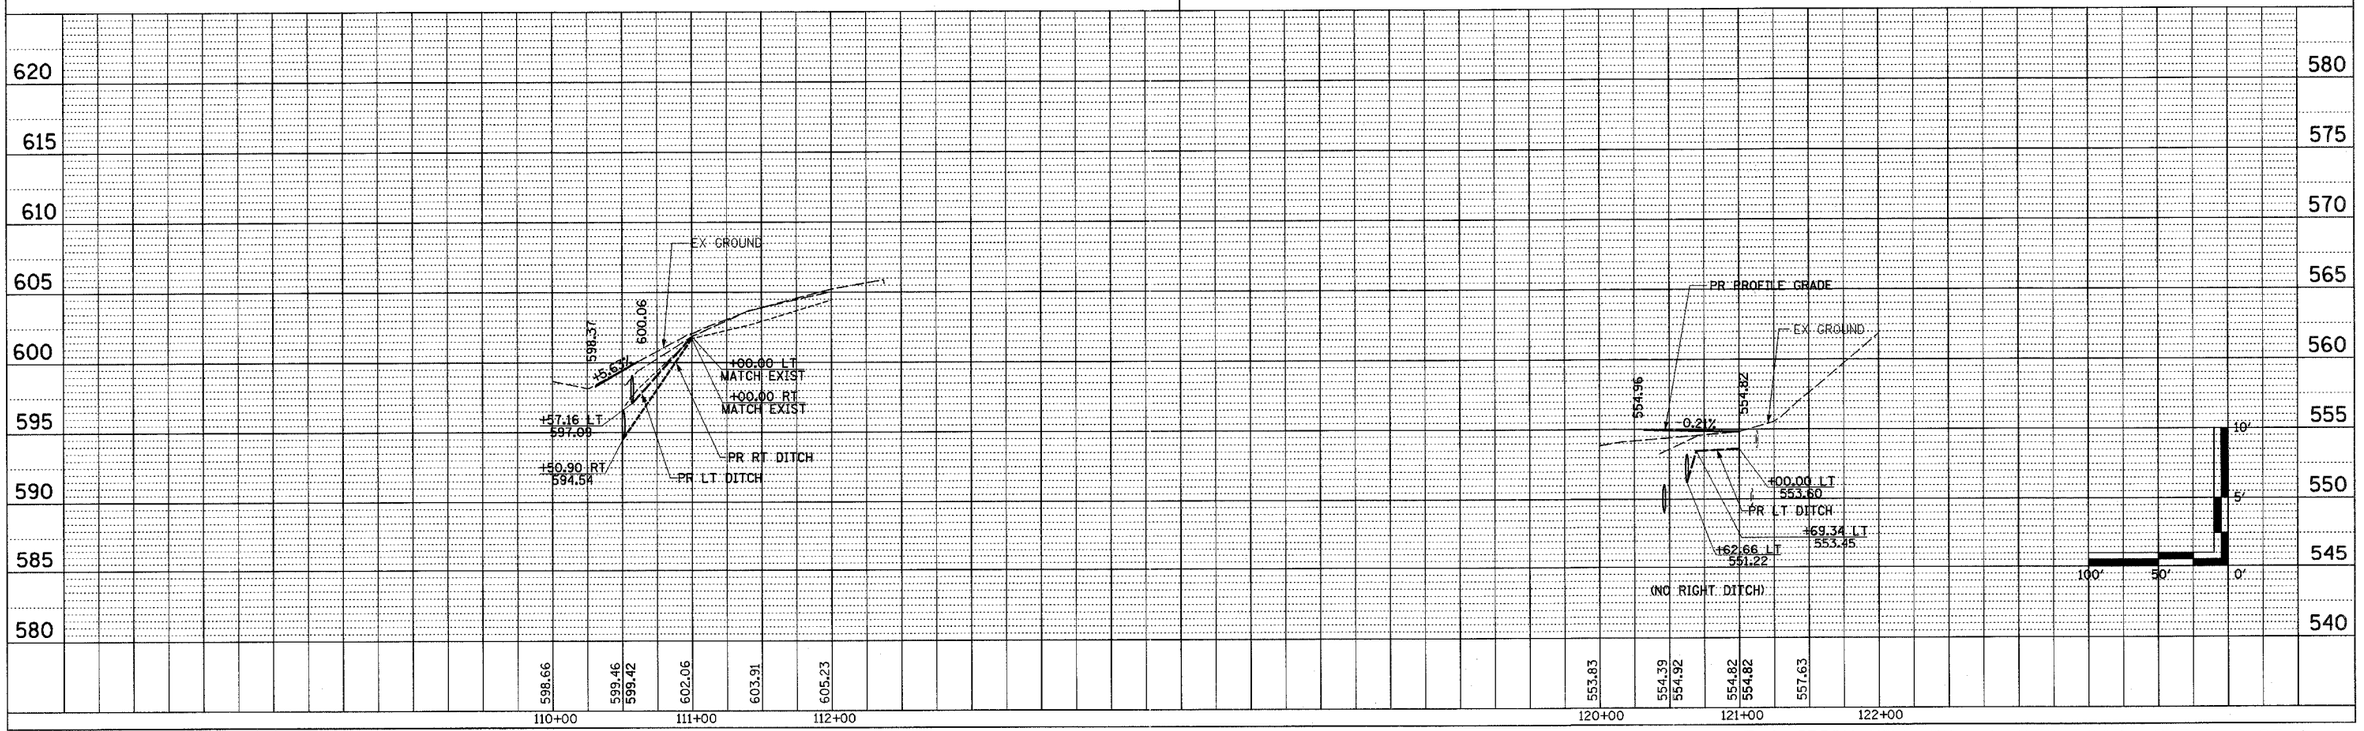

LEPRECHAUN LANE & IRISH HILL RD PUBLIC ROAD SHEET 4 OF 8

BLANK, WESSELINK, COOK & ASSOCIATES ENGINEERS - CONSULTANTS DECATUR, ILLINOIS

F.A.P. 774 (IL 32/33) SEC 107 WRS-1, 107BY, 107BY-1 & 107B-2 EFFINGHAM COUNTY