FAU ROUTE	SECTION	COUNTY	TOTAL SHEETS
9376	00-00017-00-RP	ST. CLAIR	33
STA. 33+00		TO STA. 37+00	
DRAINAGE PLAN AND PROFILE			
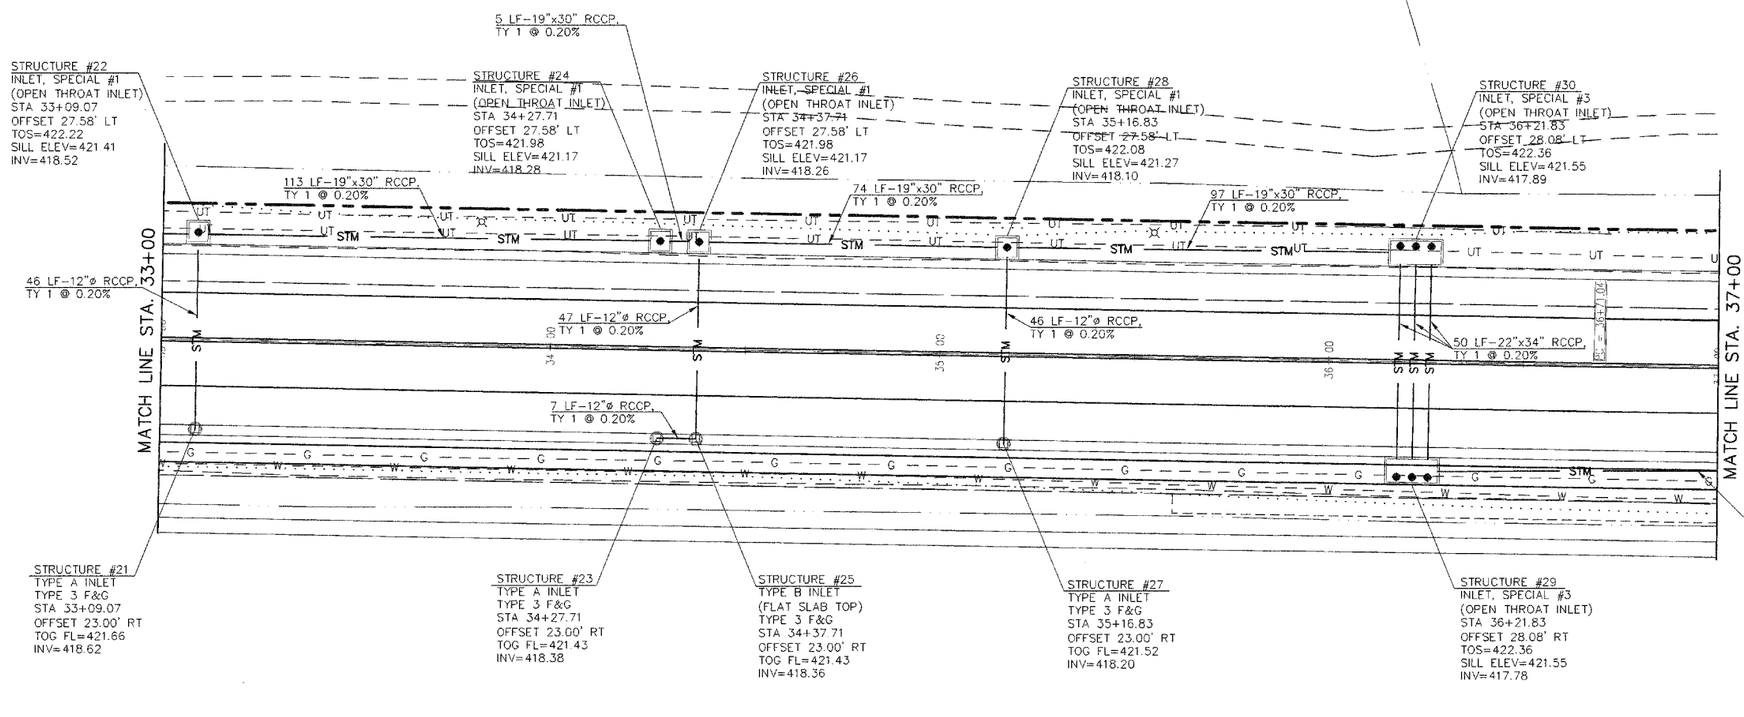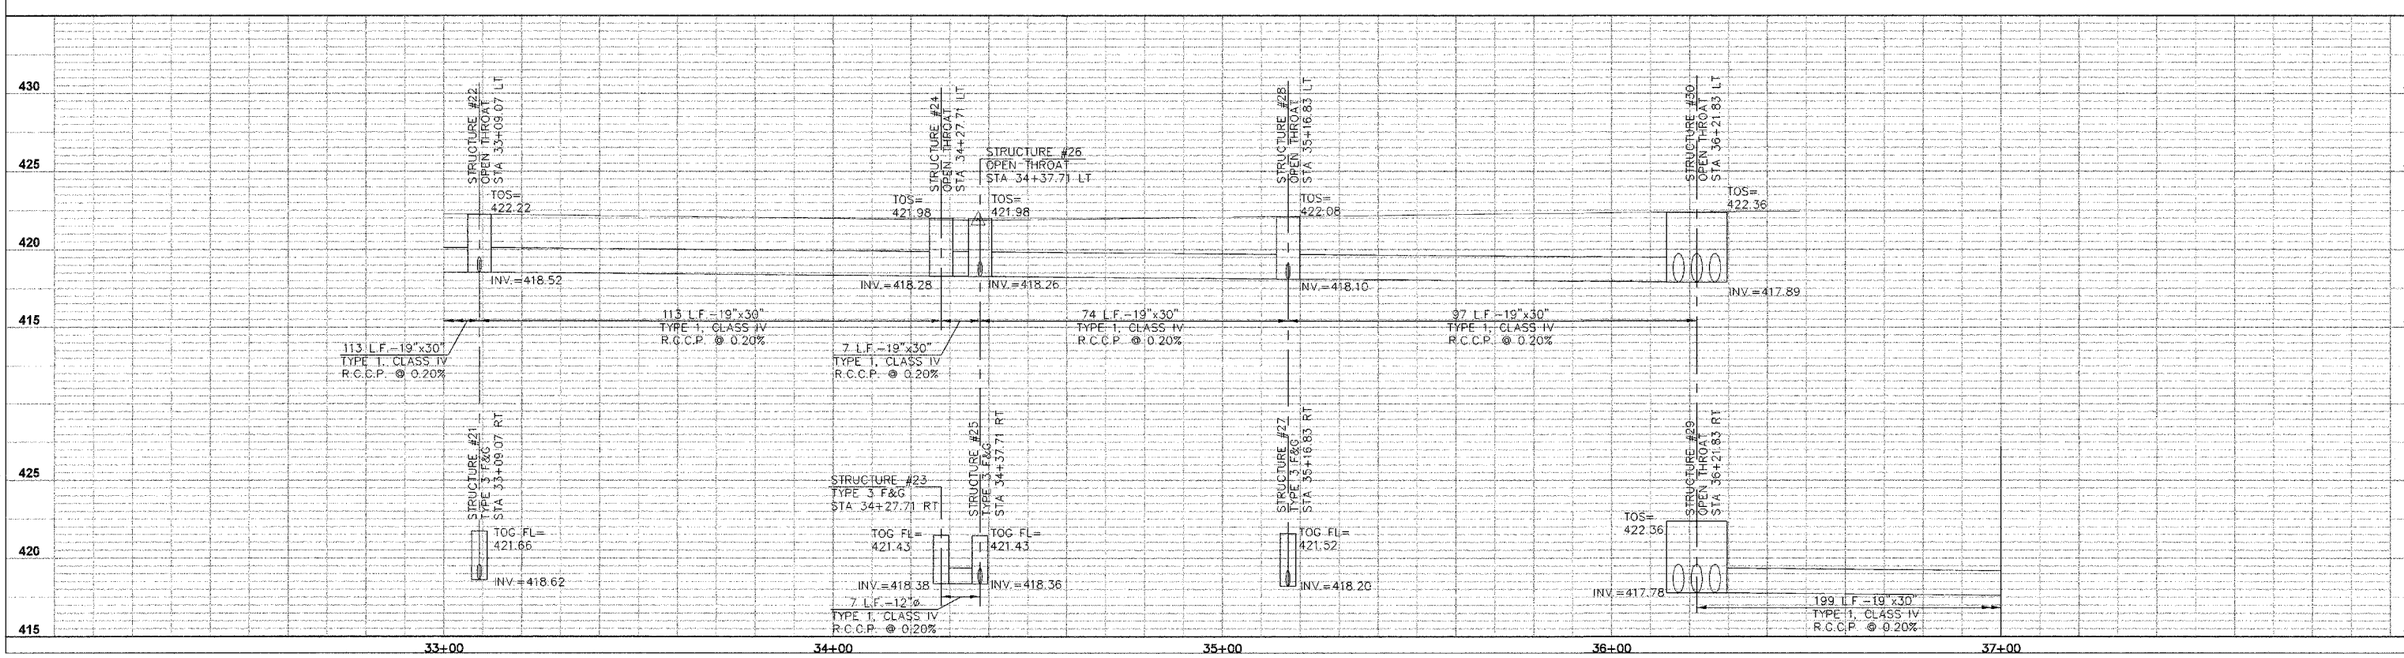
CONTRACT NO. 97242