CONTROLLER PHASING

PROPOSED								
PHASE Ø	1	2	3	4	5	6	7	8
MOVEMENT	—	← →	—	↑ * ↓	—	—	—	—
CONCURRENT MOVEMENT PERMITTED	NOT USED	NONE	NOT USED	NONE	NOT USED	NOT USED	NOT USED	NOT USED

* EXCLUSIVE PEDESTRIAN MOVEMENT DISPLAYED ON ACTUATION ONLY

N

0 10 20 30 5 40 5 50

SCALE 1"=20'

F.A.U. RTE.	SECTION	COUNTY	TOTAL SHEETS	SHEET NO.
9097	02-00183-00-TL	MADISON	16	13
FED. ROAD DIST. NO.	ILLINOIS	FED. AID PROJECT		

CONTRACT NO. 97243

TRAFFIC SIGNAL FACES

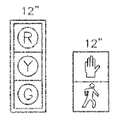

ALL VEHICLE SIGNALS

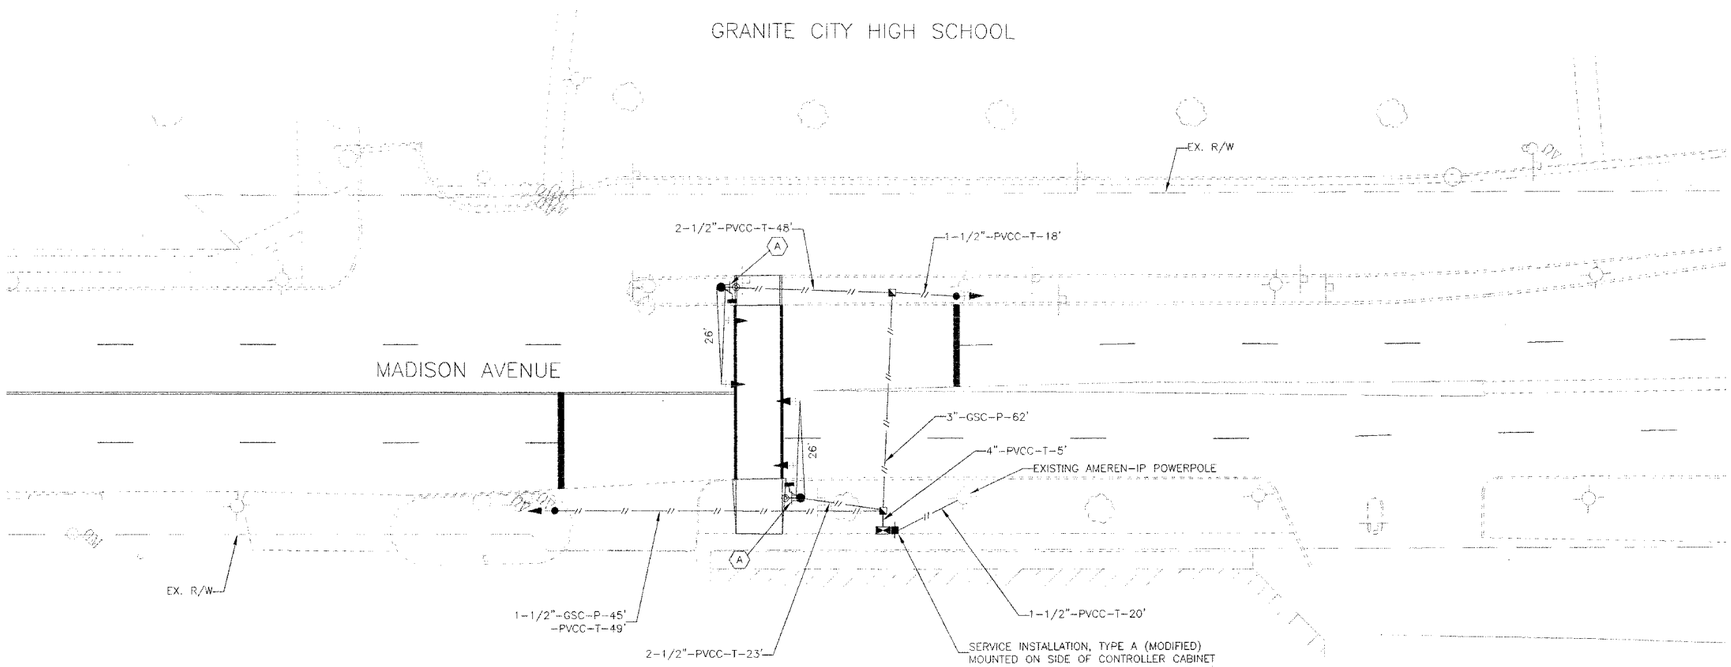

TRAFFIC SIGNAL LEGEND

	PROPOSED TRAFFIC SIGNAL MAST ARM
	PROPOSED TRAFFIC SIGNAL POST
	PROPOSED TRAFFIC SIGNAL HEAD W/BACKPLATE
	PROPOSED PEDESTRIAN SIGNAL HEAD
	PROPOSED CONTROLLER
	PROPOSED HANDHOLE
	PROPOSED SERVICE INSTALLATION, TYPE A (MODIFIED) (MOUNTED ON CONTROLLER CABINET)
// //	PROPOSED CONDUIT: "T" TRENCH, "P" PUSHED, SIZE SPECIFIED
(A)	TRAFFIC SIGN
P.V.C.C.	POLYVINYL CHLORIDE CONDUIT
G.S.C.	GALVANIZED STEEL CONDUIT

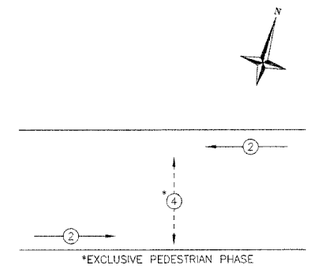

PHASE DESIGNATION DIAGRAM

SHEET NO. 13

Job No.	202-02-1
Date:	11/1/04
Scale:	1"=20'
Drawn by:	C.S.
Design by:	K.W.
Approved by:	D.B.B.
File Name:	TS202-02

REVISIONS

CBB Crawford, Bunte, Brammeier
Traffic and Transportation Engineers
St. Louis, Missouri/Glen Carbon, Illinois
314-878-6644 618-656-2612
Fax: 314-878-5876 E-Mail: cbb@cbbtraffic.com

PEDESTRIAN SIGNAL PLAN

MADISON AVENUE &
GRANITE CITY HIGH SCHOOL
GRANITE CITY, ILLINOIS