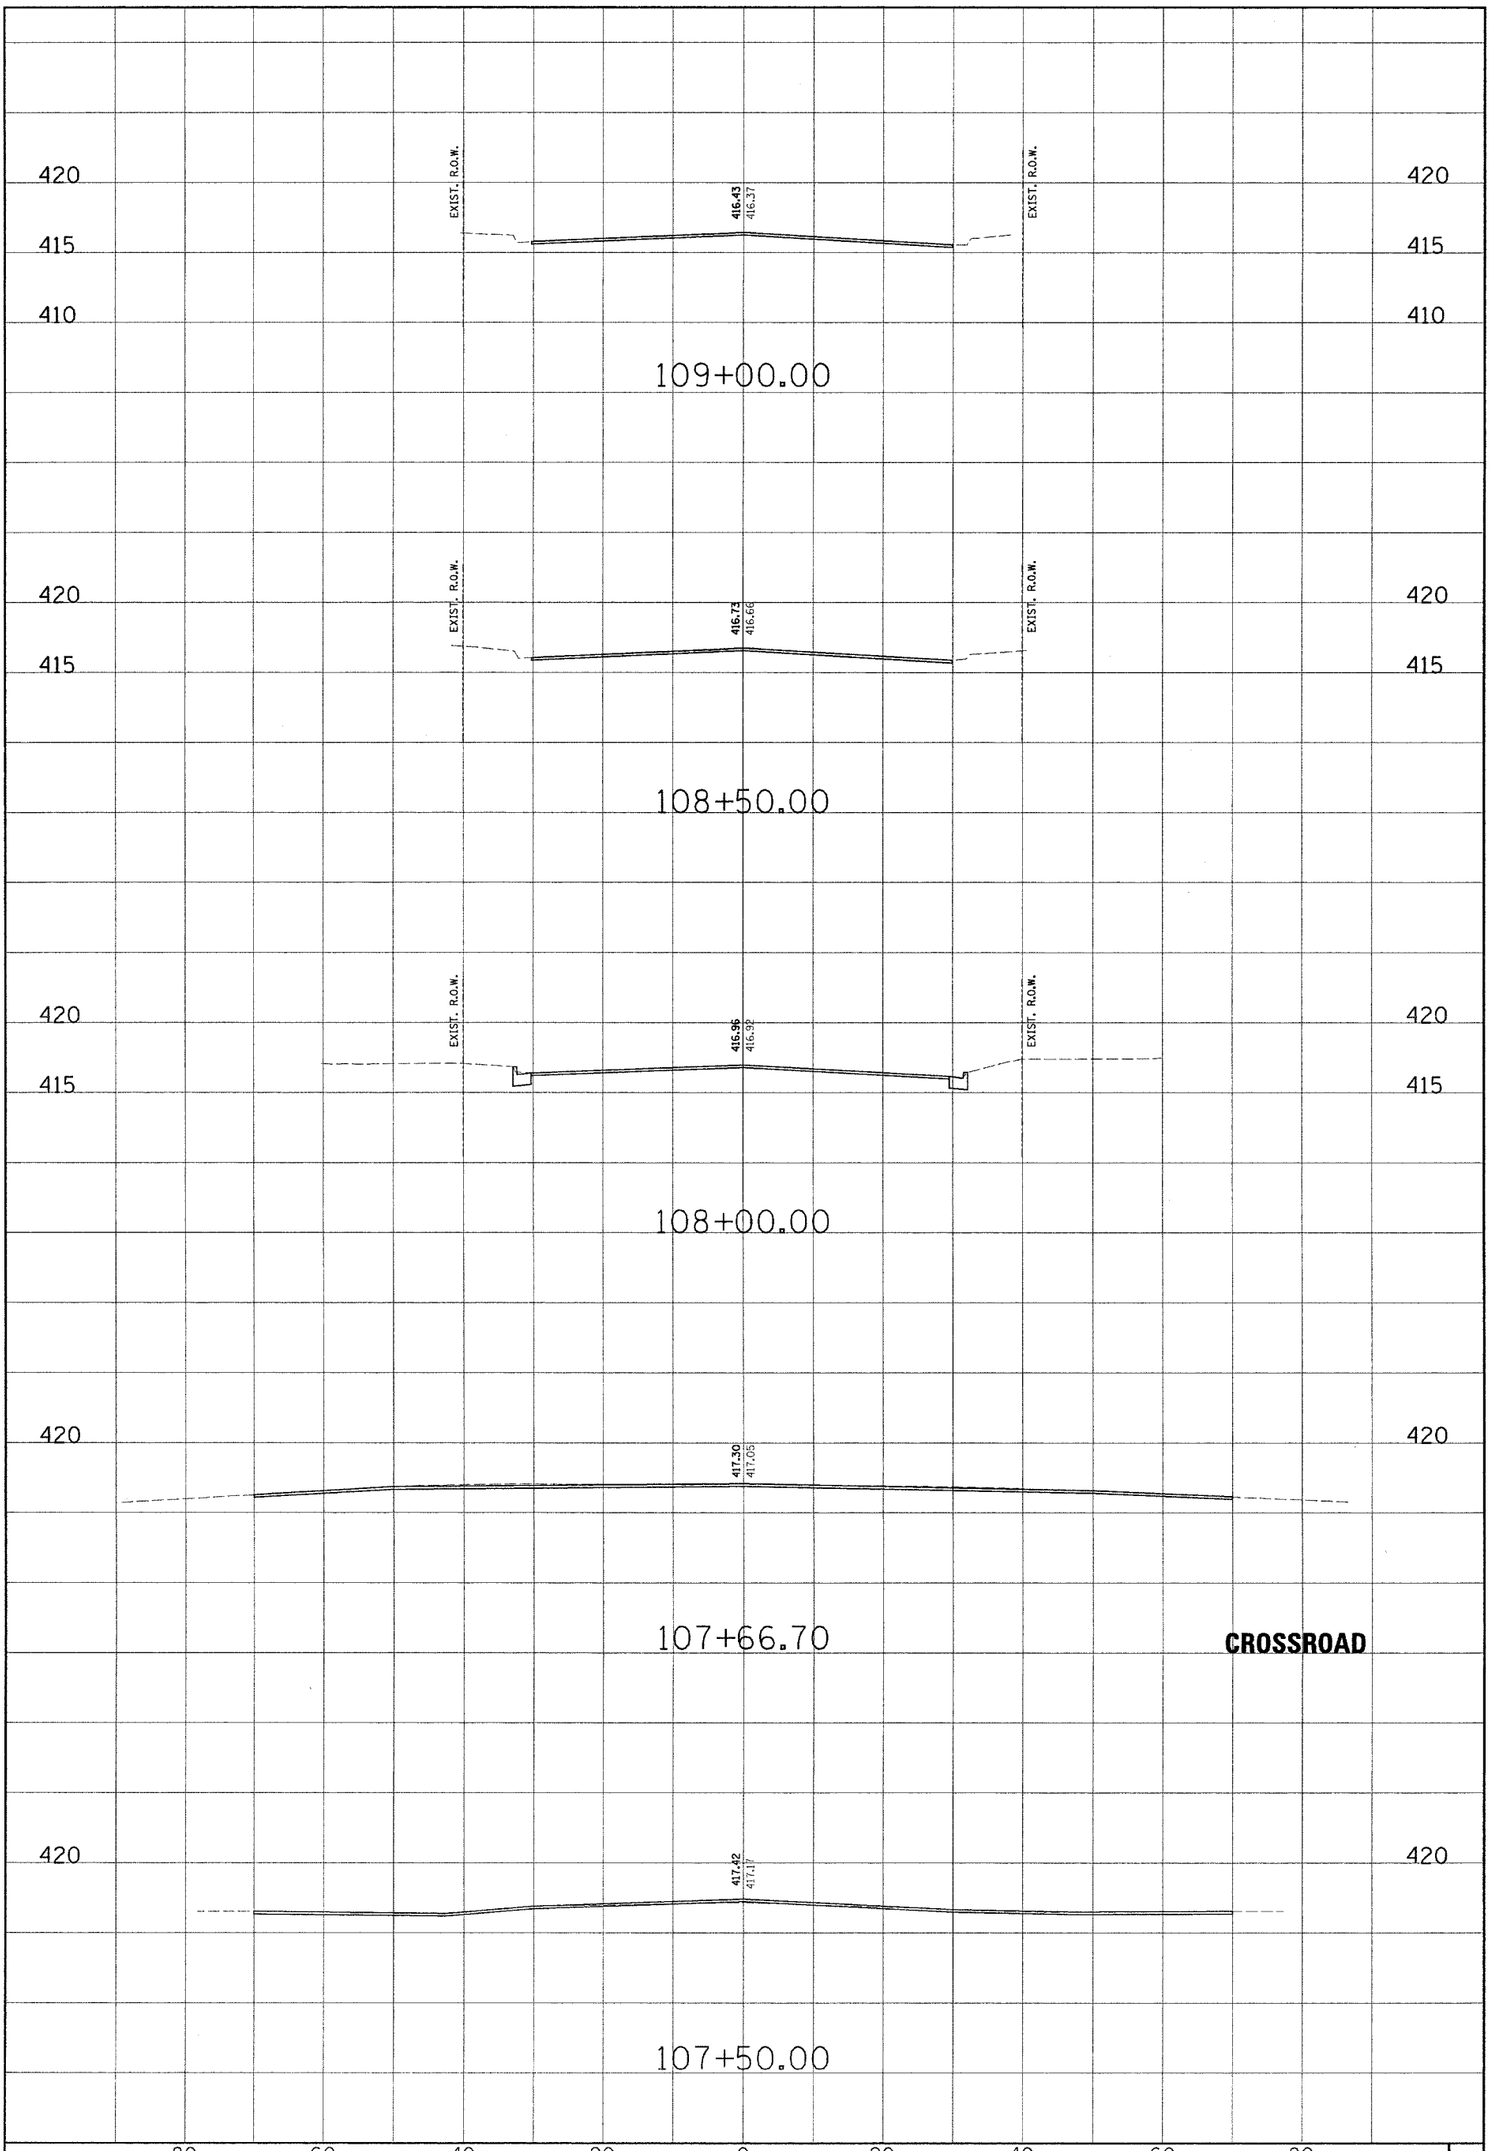

DSN. BY: SAS	DWN. BY: SAS	CHK. BY: BPS	DATE: 10/30/03
SCALE: HORIZ.1inch = 10 feet	VERT.1inch = 5 feet		

SHEET No. 32 OF 96 SHEETS

MADISON AVENUE CROSS SECTIONS

Juneau Associates, Inc. P.C.
CONSULTING ENGINEERS AND LAND SURVEYORS
2100 State Street, P.O. Box 1325
Granite City, Illinois 62040
Phone:(618)877-1400/(618)452-5635
Fax:(618)452-5641
100 North Memorial Drive
Collinsville, Illinois 62025
Phone: (618)233-0900/(618) 625-0000
Fax: (618)233-0941

CLIENT/PROJECT :

MADISON AVENUE IMPROVEMENT

REVISIONS			
NO.	DATE	BY	REMARKS

CONTRACT NO. 97244