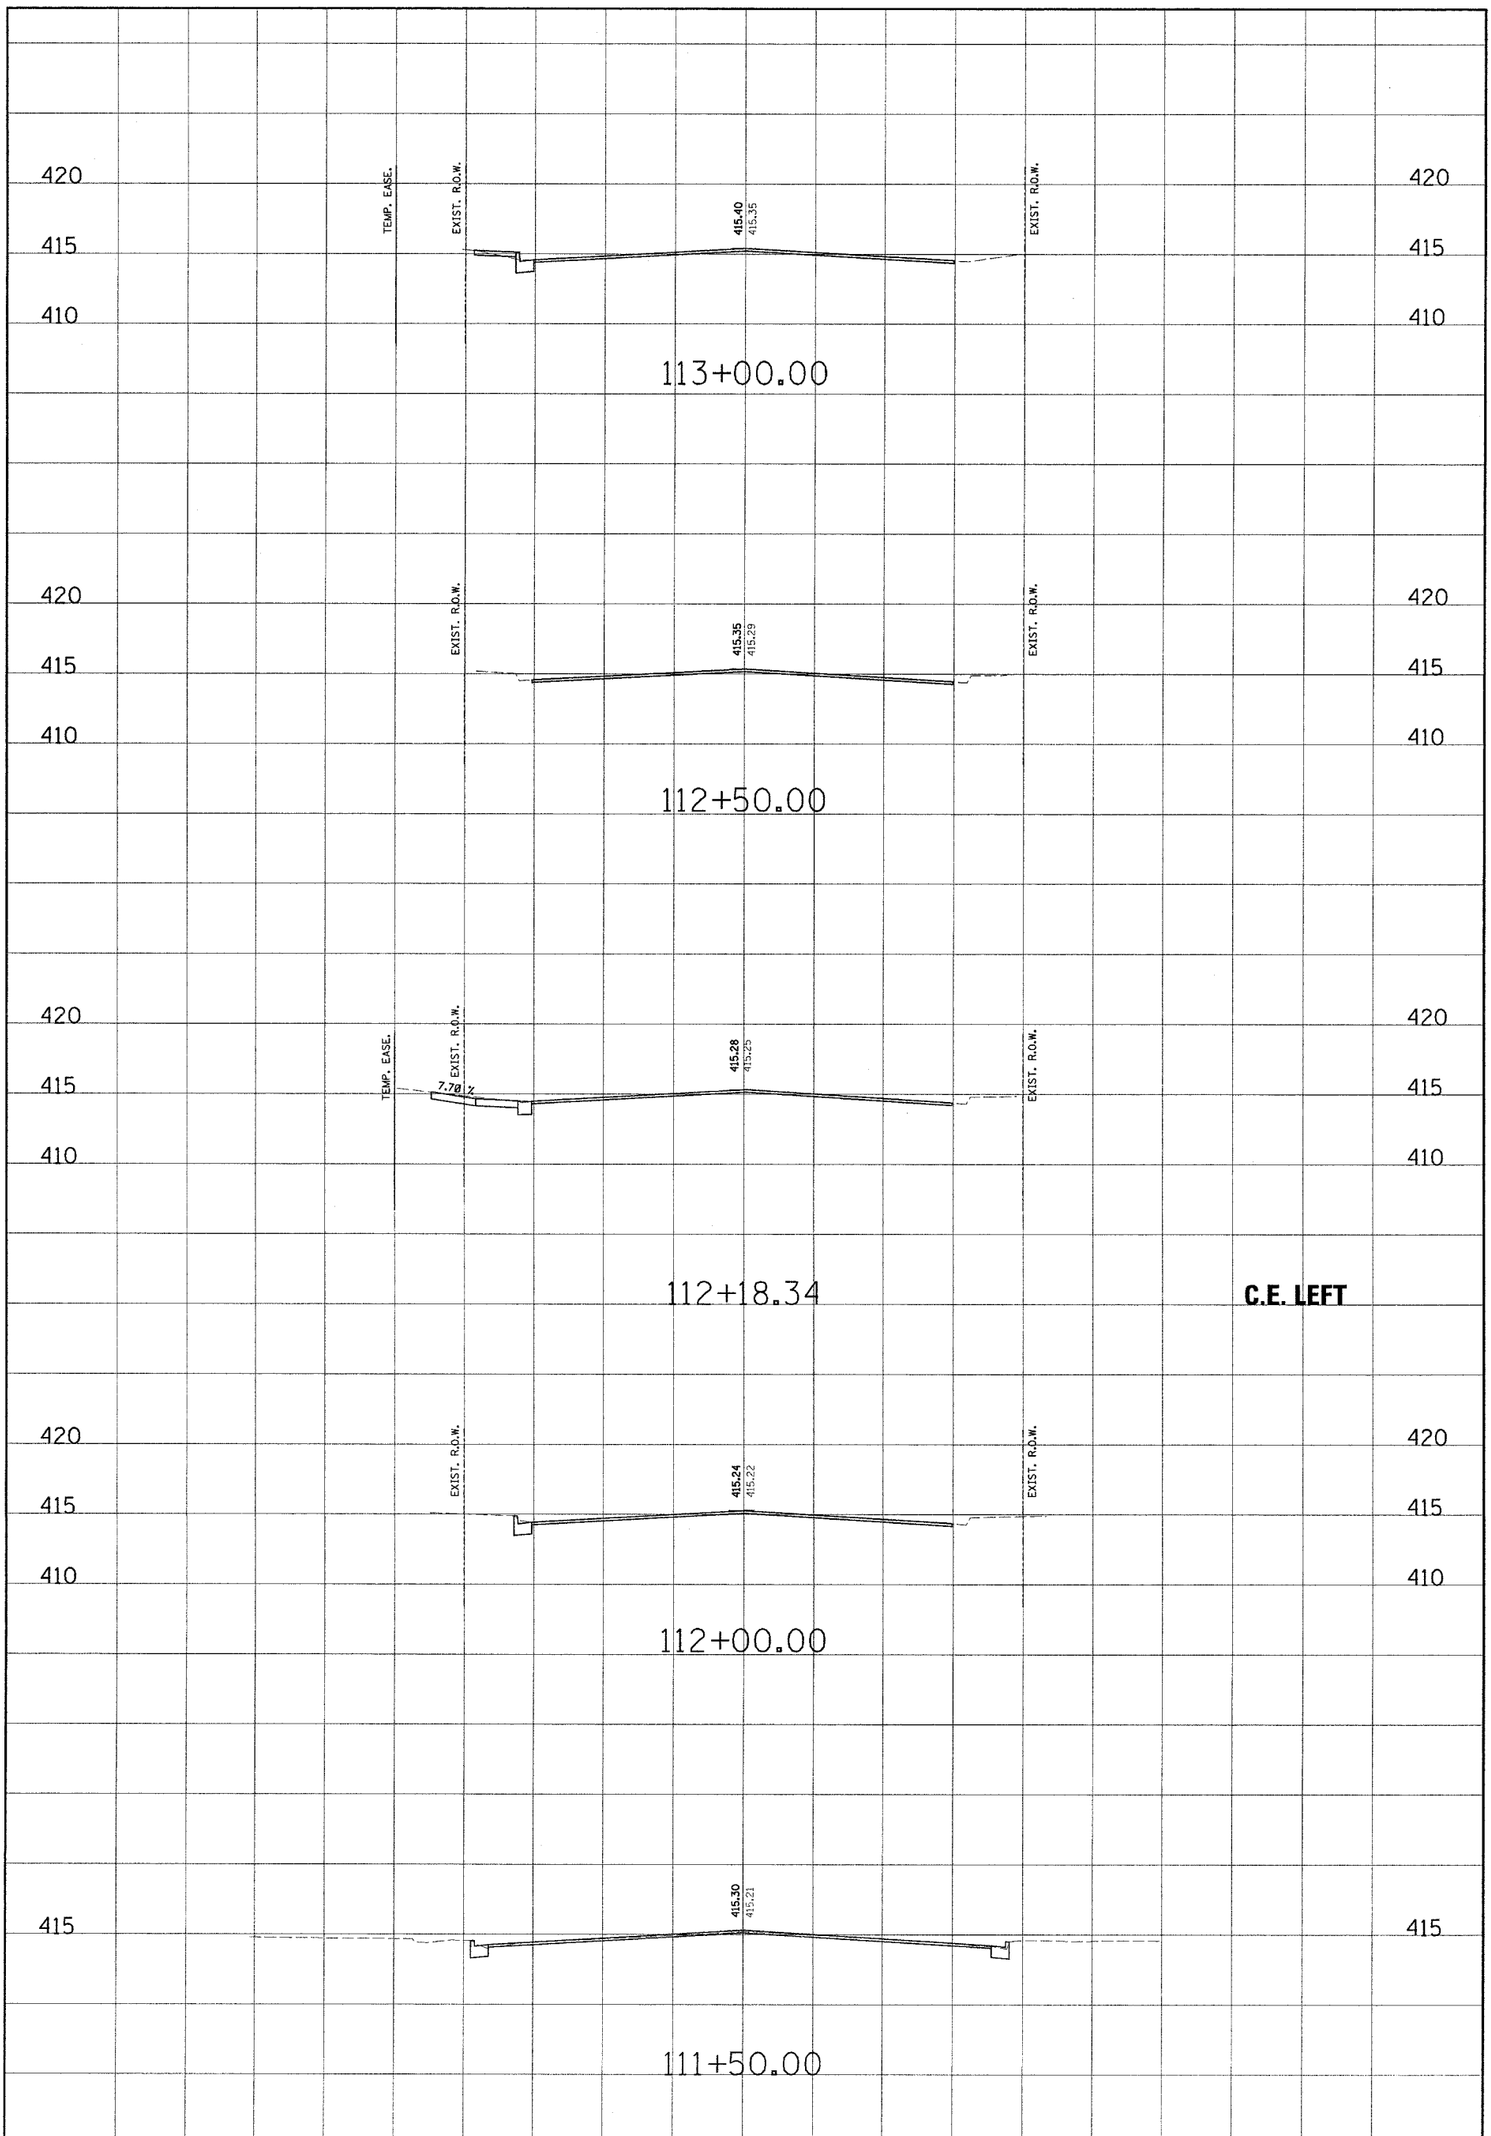

DSN. BY: SAS
DWN. BY: SAS
CHK. BY: BFK
JOB NO. E-03033
DATE: 10/05/04
SCALE: HORZ.1inch = 10 feet VERT.1inch = 5 feet

SHEET No. 34

OF 56 SHEETS

MADISON AVENUE CROSS SECTIONS

Juneau Associates, Inc. P.C.
CONSULTING ENGINEERS AND LAND SURVEYORS
2100 State Street, P.O. Box 1325 Granite City, Illinois 62040 Phone:(618)877-1480/(618)452-5635 Fax:(618)452-5641
100 North Research Drive Edwardsville, Illinois 62025 Phone: (618)655-0950/(618) 659-0800 Fax: (618)655-0941

CLIENT/PROJECT :

MADISON AVENUE IMPROVEMENT

REVISIONS

NO.	DATE	BY	REMARKS

CONTRACT NO. 97244