CONTRACT NO. 98884

| F.A.P. RTE. | SECTION | COUNTY | TOTAL SHEETS | SHEET NO. |
|---|---|---|---|---|
| 726 | 130 I-2,TS | WILLIAMSON | 90 | 64 |
| STA. +80.00 | | TO STA. +90.00 | | |
| FED. ROAD DIST. NO. | ILLINOIS | FED. AID PROJECT | | |

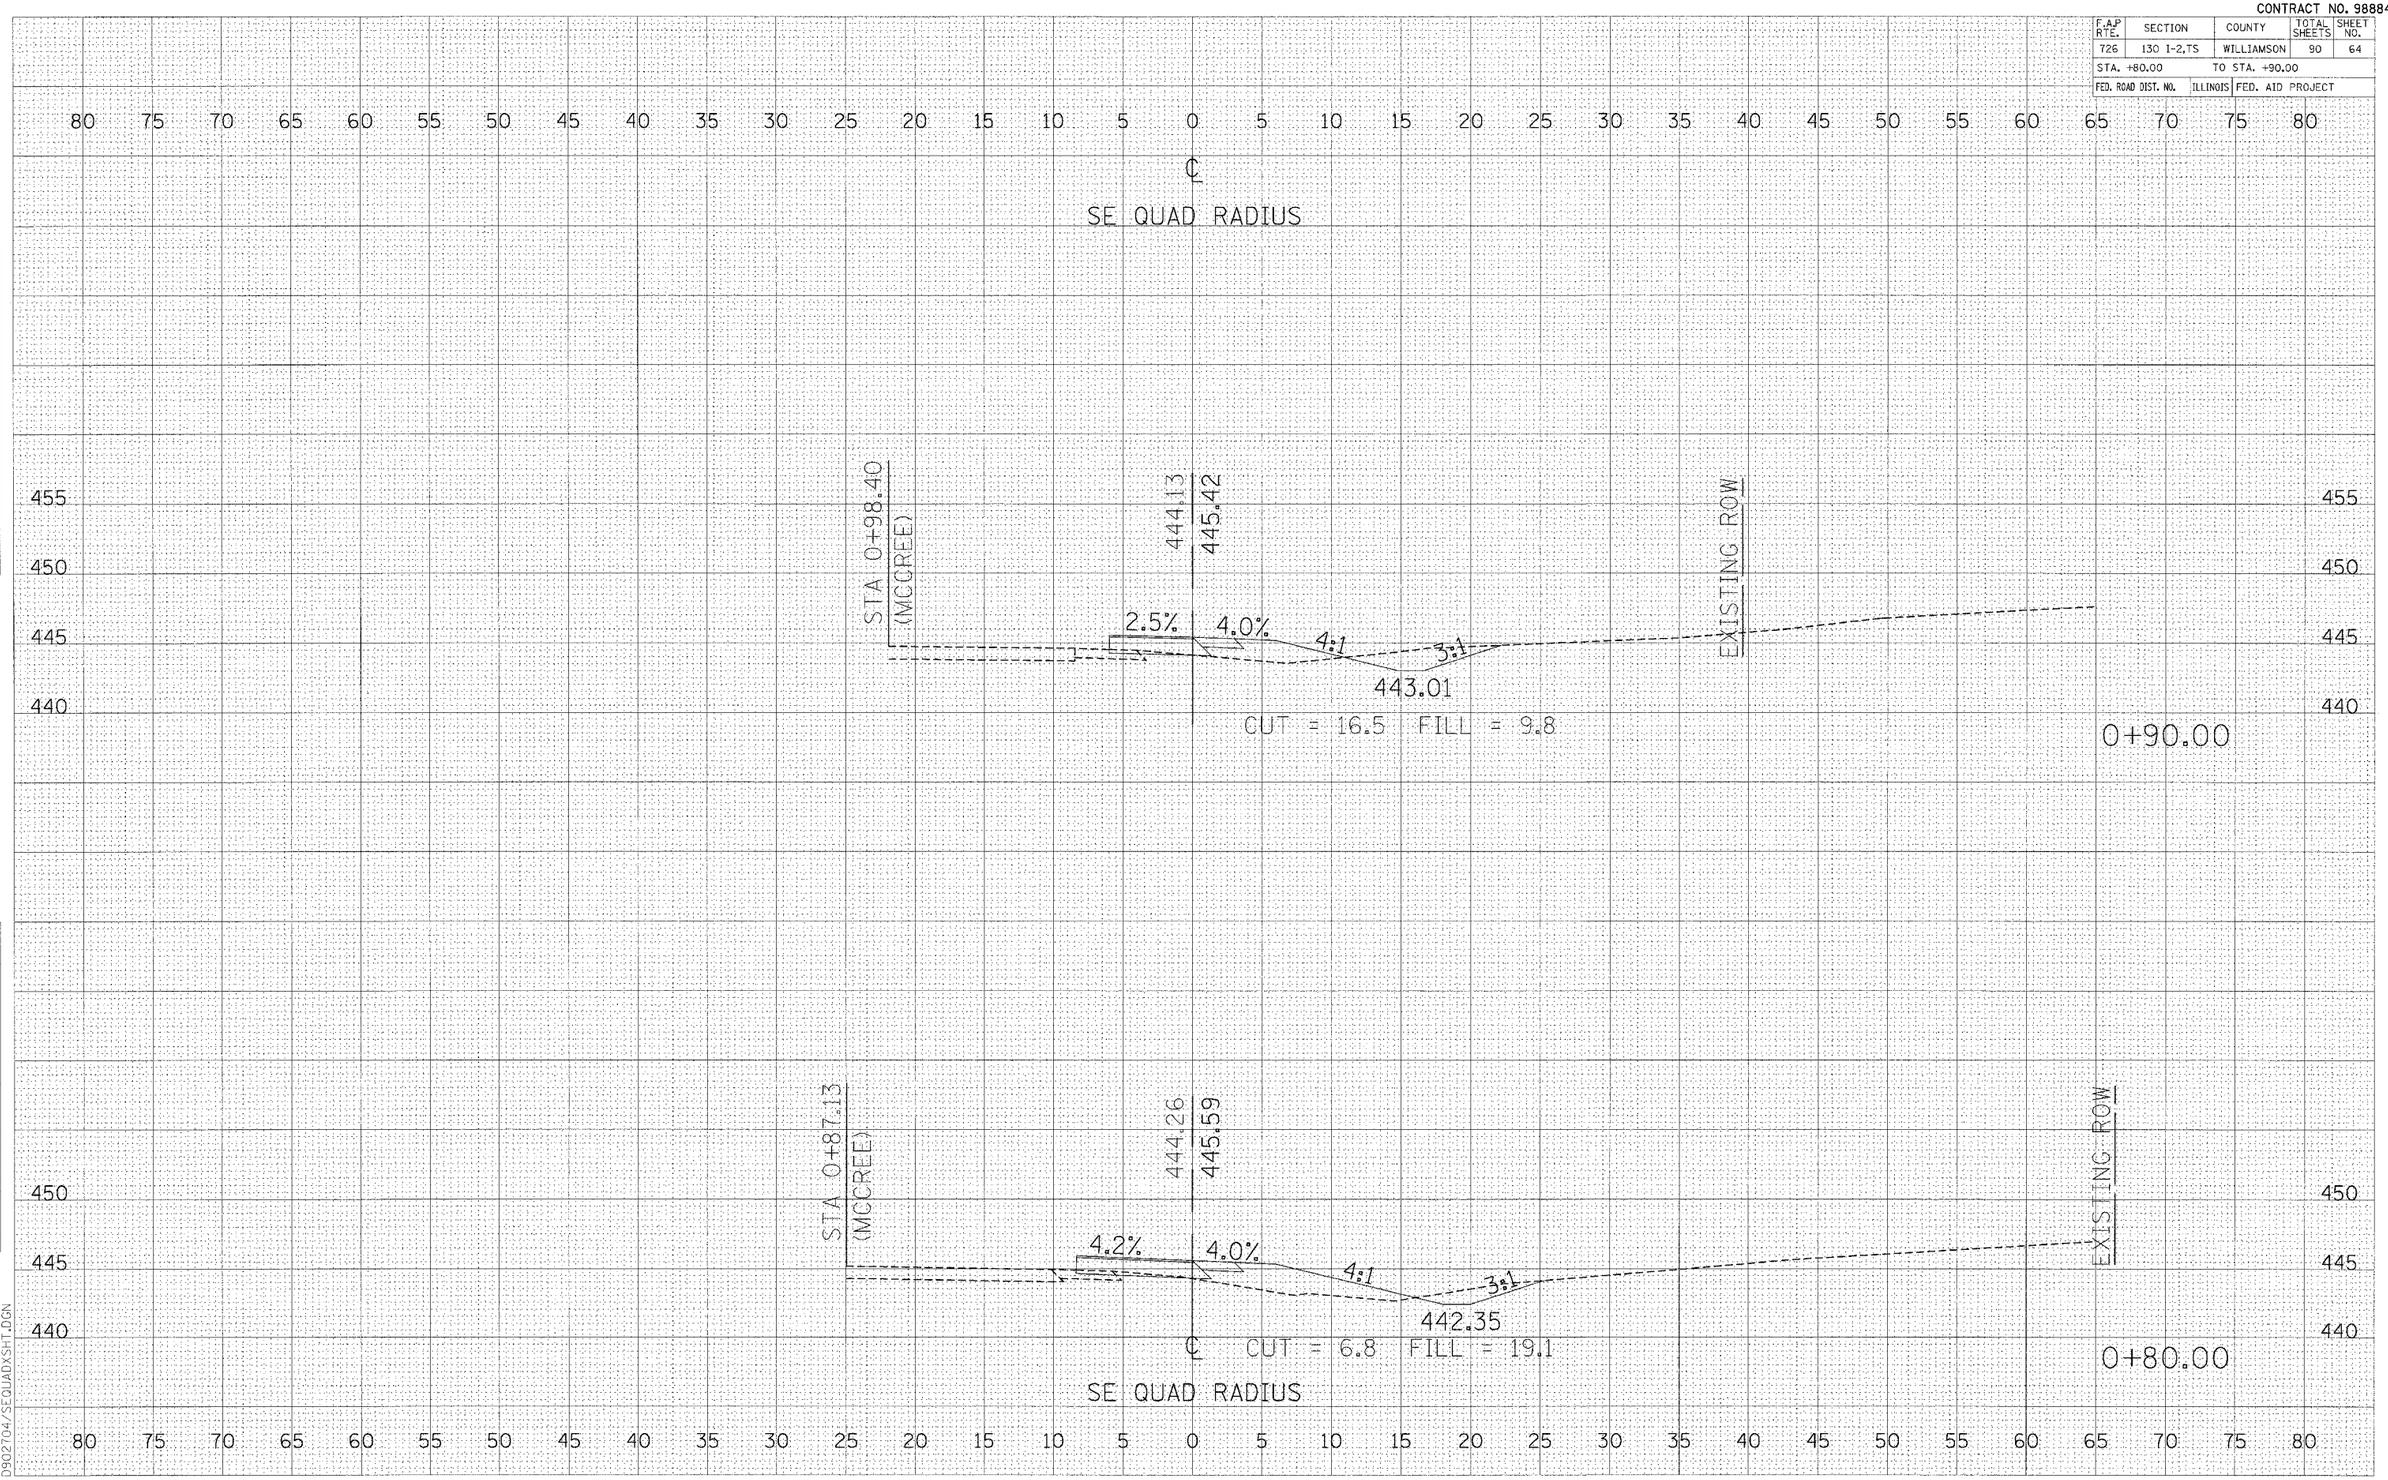


FINAL SURVEY — SURVEYED / PLOTTED — NOTE BOOK — NO. — TEMPLATE — AREAS — AREAS CHECKED — BY — DATE

ORIGINAL SURVEY — SURVEYED / PLOTTED — NOTE BOOK — NO. — 1"=5' — AREAS CHECKED — BY — DATE

PLOT DATE = #DATE#
FILE NAME = #FILEL#
PLOT SCALE = #SCALE#
PLOT BY = #MEP#
D:\92704\SQUADXSHT.DGN

**CROSS SECTIONS – SE RADIUS**