CONTRACT NO. 98884

F.A.P RTE.	SECTION	COUNTY	TOTAL SHEETS	SHEET NO.
726	130 I-2,TS	WILLIAMSON	90	84
STA. +60.00		TO STA. +70.00		
FED. ROAD DIST. NO.	ILLINOIS	FED. AID PROJECT		

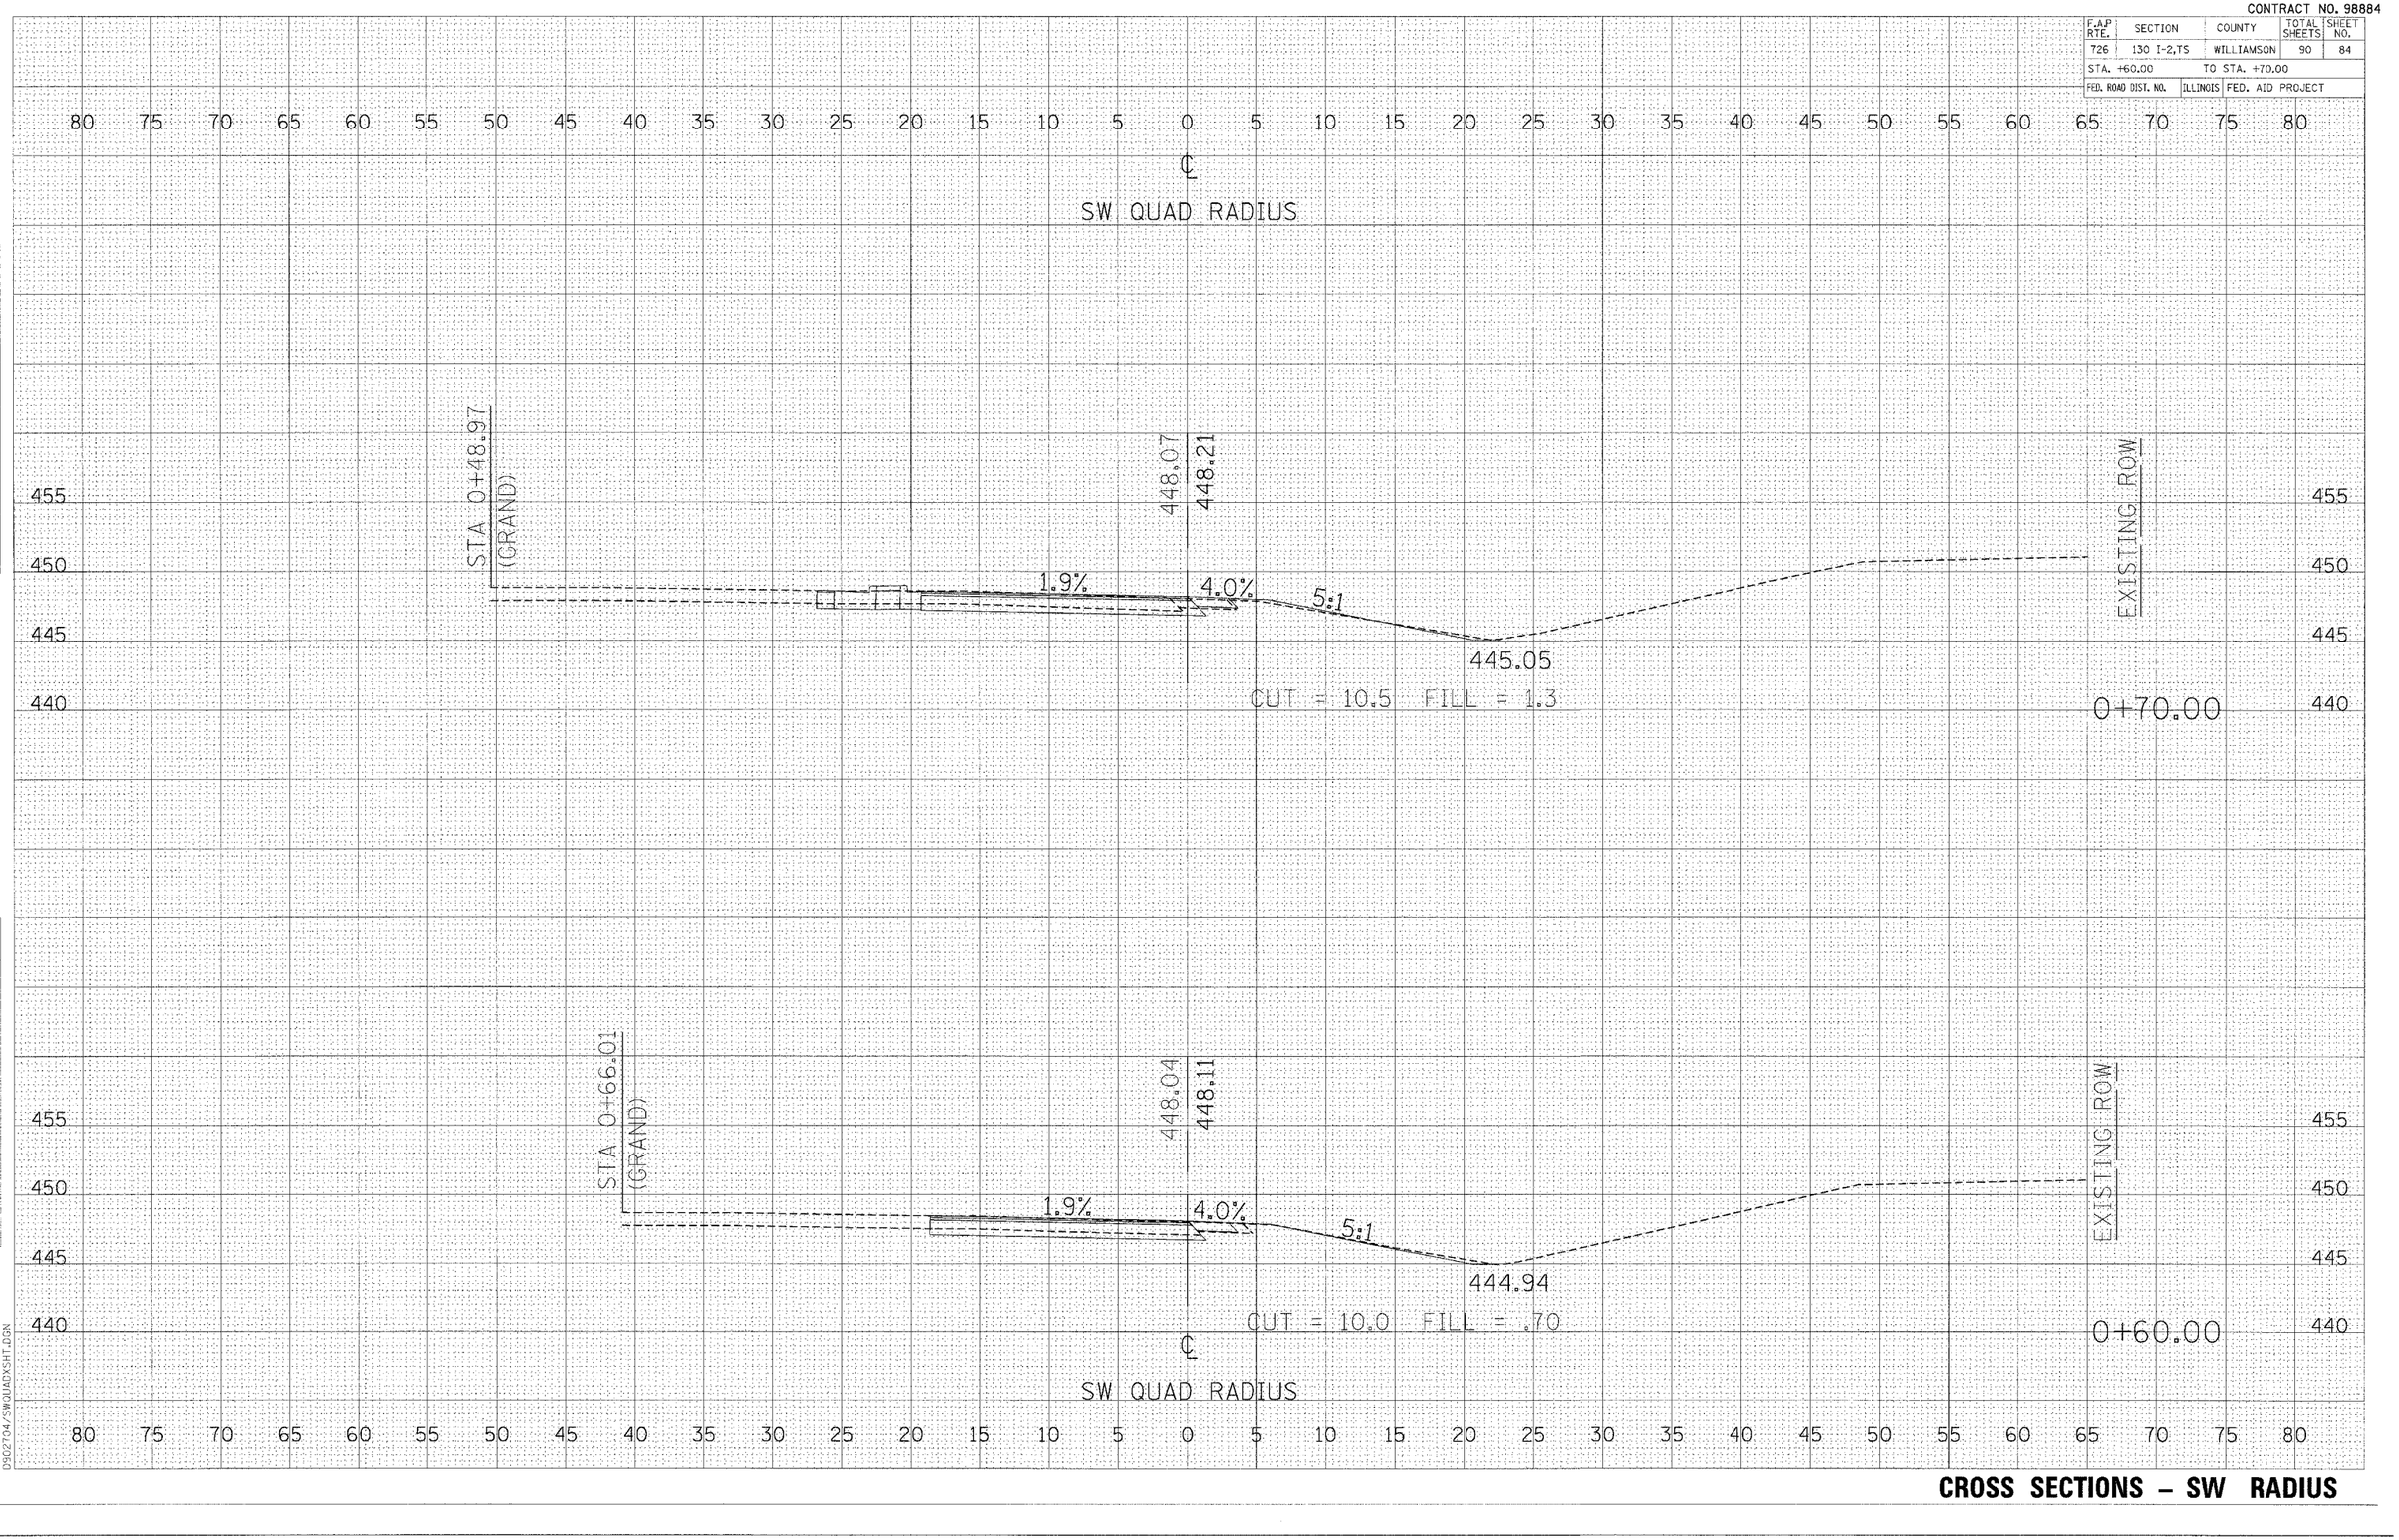

FINAL SURVEY — SURVEYED — DRAWN — TEMPLATE — AREAS — AREAS CHECKED — NOTE BOOK — NO. — BY — DATE

ORIGINAL SURVEY — SURVEYED — DRAWN — TEMPLATE — AREAS — AREAS CHECKED — NOTE BOOK — NO. — BY — DATE

PLOT DATE = #DATE#
FILE NAME = #FILE1$
PLOT SCALE = #SCALE$
REFERENCE = #REF#
D:\2270\SW_QUADXSHT.DGN

CROSS SECTIONS – SW RADIUS