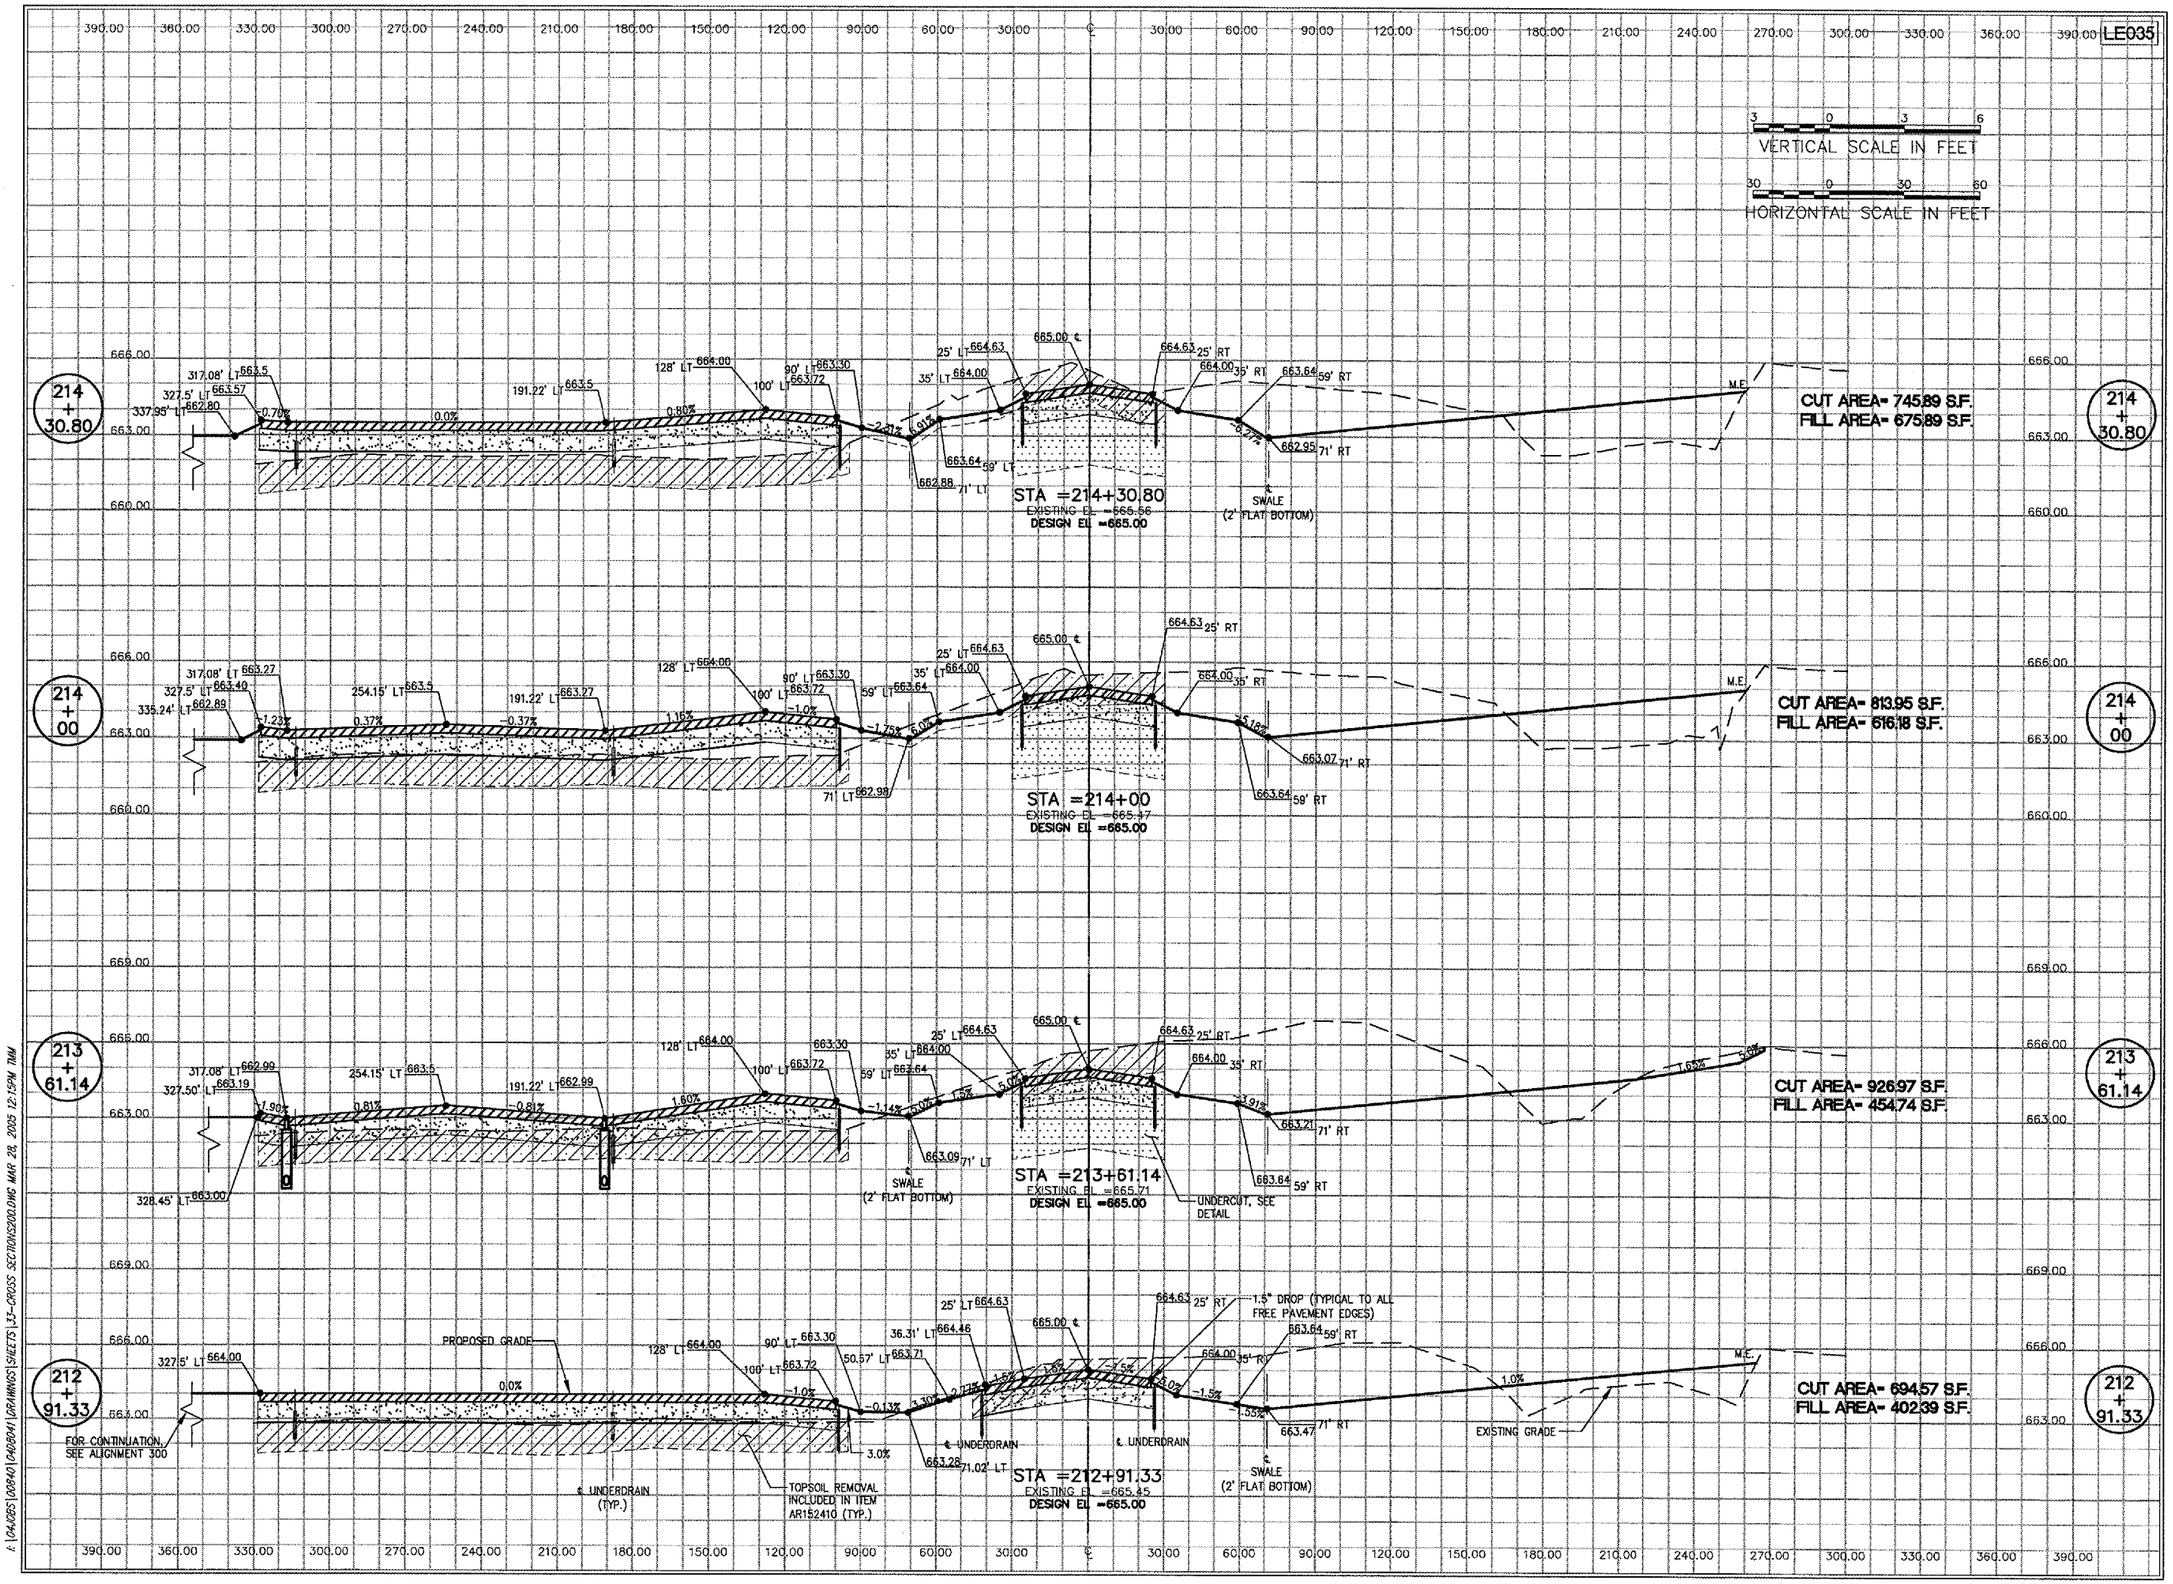

I:\04JOBS\00840\04D8041\DRAWINGS\SHEETS\33-CROSS SECTIONS200.DWG MAR 28, 2005 12:15PM TMM

HANSON

HANSON PROFESSIONAL SERVICES INC.

815 Commerce Drive, Suite 200
Oak Brook, Illinois 60523
Telephone: 630.990.3800
Fax: 630.990.3801

Chicago-Romeoville Airport

JOLIET REGIONAL PORT DISTRICT

1 Hangar Road
Romeoville, Illinois 60446
Telephone: 815.838.9497
Fax: 815.838.9524

EXTEND TAXIWAY E: CONSTRUCT GA APRON, AVGAS FUELING APRON AND AUTO PARK 100

AIP PROJECT NO. 3-17-0140-B38
IDA PROJECT NO. LOT-3441

No.	Drawing Issue Description	Date	By

Date

MARCH 25, 2005

Sheet Title

CROSS SECTIONS
ALIGNMENT 200
STA 212+91.33 THRU
STA 214+30.80

840-04D8041
Project Number

LDH 02/09/05
Layout By Date

LDH/TMM 03/02/05
Designed By Date

RMH 03/16/05
Reviewed By Date

LDH | --- | ---
Drawn By

Sheet No.

33