LE035

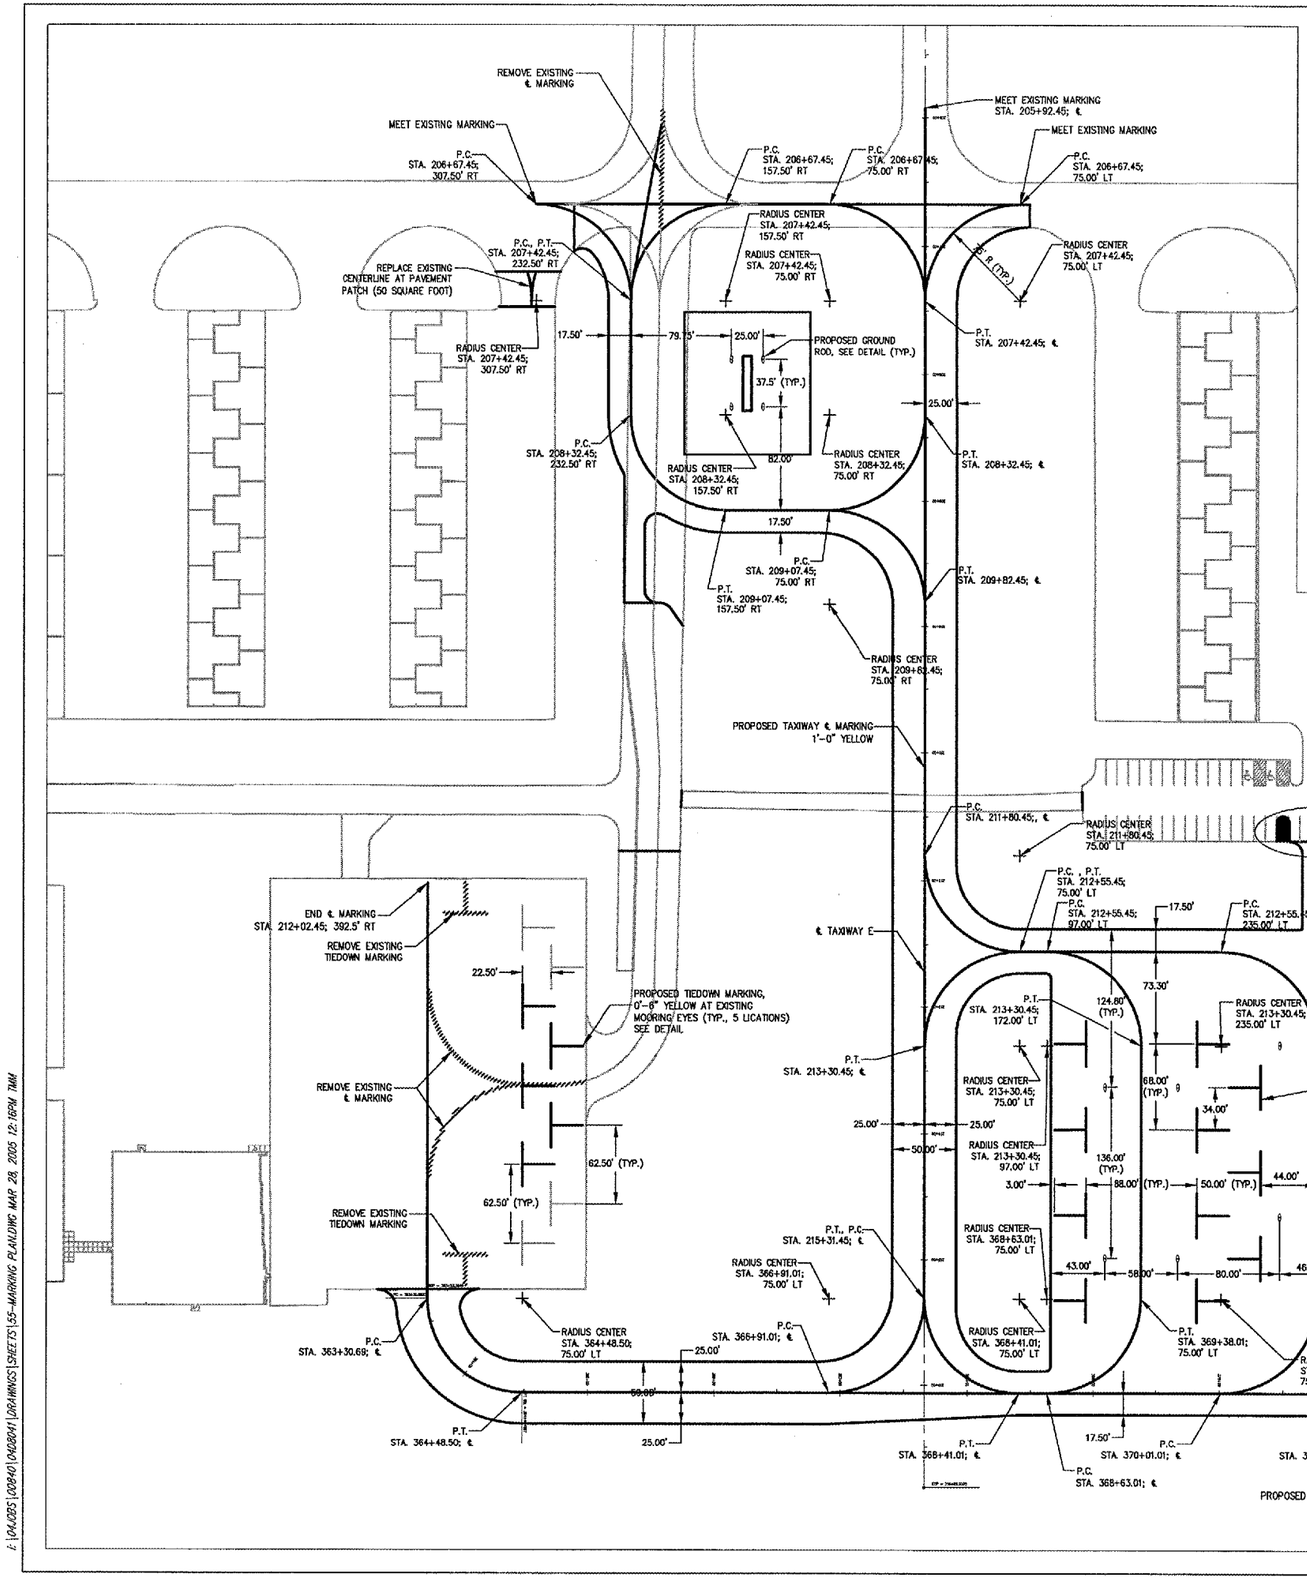

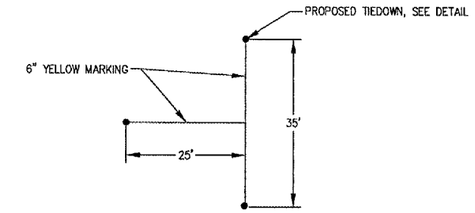

TYPICAL TIEDOWN MARKING

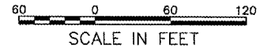

LEGEND

PROPOSED 12" YELLOW MARKINGS (EPOXY)

NOTES

1. ALL PAVEMENT MARKINGS TO BE EPOXY PAINT AND INCLUDE REFLECTIVE GLASS SPHERES.
2. EXISTING MARKINGS TO BE OBLITERATED SHALL BE REMOVED BY SANDBLASTING OR GRINDING AS ACCEPTABLE TO THE RESIDENT ENGINEER (SEE SPECIAL PROVISIONS).
3. ALL TAXIWAY CENTERLINE RADII ARE 75' RADIUS.

HANSON

HANSON PROFESSIONAL SERVICES INC.

815 Commerce Drive, Suite 200
Oak Brook, Illinois 60523
Telephone: 630.990.3800
Fax: 630.990.3801

Chicago-Romeoville Airport

JOLIET REGIONAL PORT DISTRICT

1 Hangar Road
Romeoville, Illinois 60446
Telephone: 815.838.9497
Fax: 815.838.9524

EXTEND TAXIWAY E: CONSTRUCT GA APRON, AVGAS FUELING APRON AND AUTO PARK 100

AIP PROJECT NO. 3-17-0140-B38
IDA PROJECT NO. LOT-3441

No.	Drawing Issue Description	Date	By

Date

MARCH 25, 2005

Sheet Title

MARKING PLAN TAXIWAY E, GA APRON, AND FUELING APRON

840-0408041	Project Number	
LDH	Layout By	03/02/05 Date
LDH/TMM	Designed By	03/12/05 Date
RMH	Reviewed By	03/16/05 Date
LDH	Drawn By	

55
Sheet No.

I:\04JOBS\00840\0408041\DRAWINGS\SHEETS\55-MARKING PLANJUNE MAR 28, 2005 12:16PM TMM