FEB 15, 2005 11:49 AM DPE
I:\AIRPORTS\STLOUIS\837-04RD\AIRPORT\SHEETS\R-303XS.DWG - STA. 2+50 TO STA. 3+00

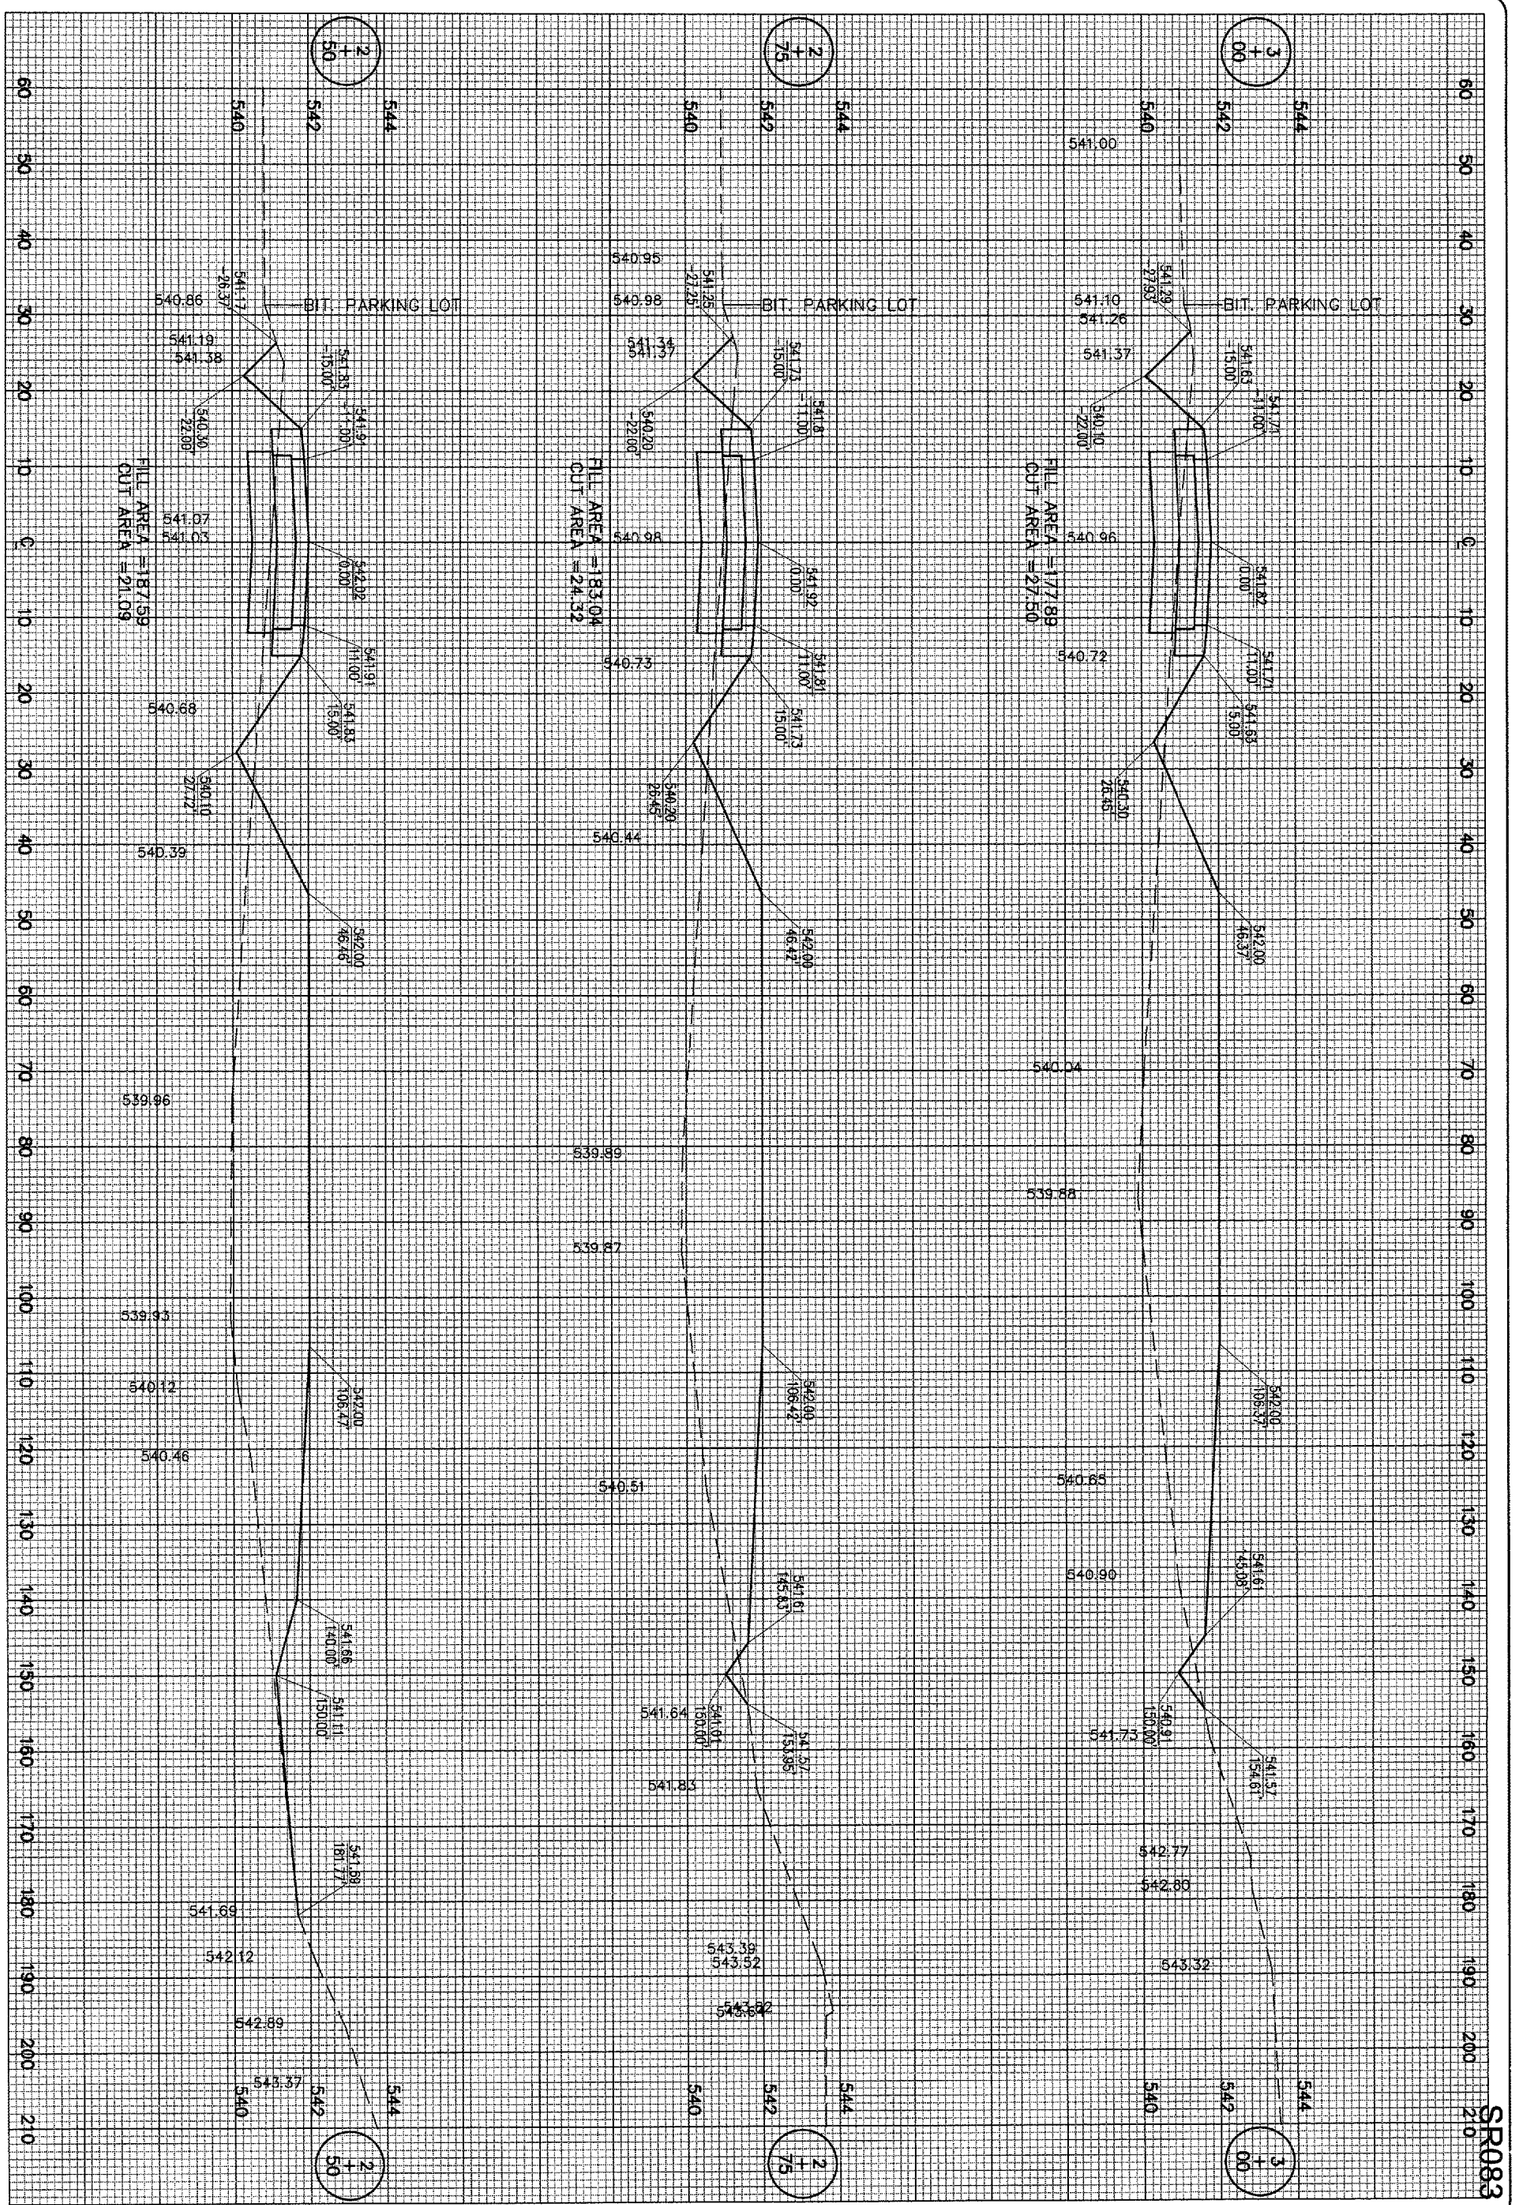

28 of 34 sheets

28

CONSTRUCT T-HANGER ACCESS ROAD

PROPOSED CROSS-SECTIONS STA. 2+50 TO STA. 3+00

HANSON

Hanson Professional Services Inc.
1525 South Sixth Street
Springfield, Illinois 62703-2886
Offices Nationwide

HEI Project No.	837-04ROD	
Filename	R-303XS.DWG	
Scale	1"=10'H, 1"=2'V	
Date	6/23/04	
LAYOUT	TLW	04/27/04
DRAWN	TLW	04/27/04
REVIEWED	WJM	6/23/04

ST. LOUIS REGIONAL AIRPORT

St.LouisRegional AIRPORT

EAST ALTON, ILLINOIS

IL. PROJ.: ALN-3355

DATE	REVISION	BY