FINAL SURVEY		BY:	DATE
NOTE BOOK	SURVEYED		
NO.	PLOTTED		
	DRAWN		
	AREAS		
	AREAS CHECKED		

ORIGINAL SURVEY		BY:	DATE
NOTE BOOK	SURVEYED		
NO.	PLOTTED		
	DRAWN		
	AREAS		
	AREAS CHECKED		

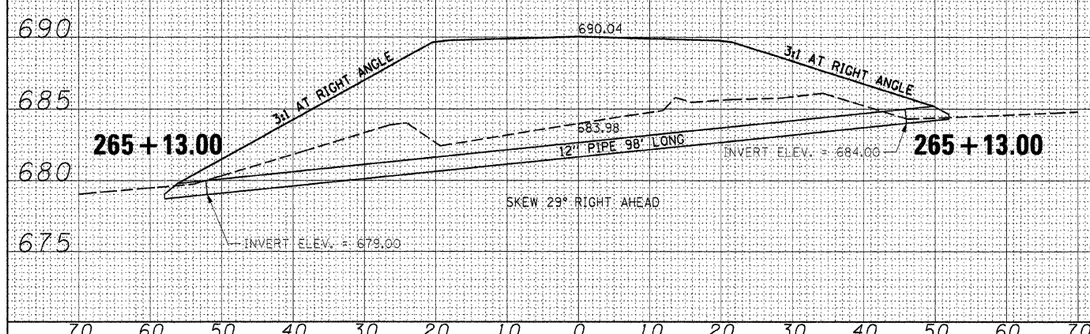

FILE NAME = $FILEL$	USER NAME = $USER$	DESIGNED - R.H.D.	REVISED -
		DRAWN - S.D.K.	REVISED -
	PLOT SCALE = $SCALE$	CHECKED - T.T.P.	REVISED -
	PLOT DATE = $DATE$	DATE - 12/09/10	REVISED -

STATE OF ILLINOIS
DEPARTMENT OF TRANSPORTATION

ARGYLE LAKE STATE PARK
CULVERT CROSS SECTIONS

SCALE: 1" = 10' | SHEET NO. 157 OF 162 SHEETS | STA. 265+13.00 TO STA. 265+13.00

F.A. RTE.	SECTION	COUNTY	TOTAL SHEETS	SHEET NO.
	ARGYLE LAKE STATE PARK	MCDONOUGH	162	157
		CONTRACT NO. 46158		
	ILLINOIS FED. AID PROJECT			

...\D446158-sht-xssht 26513 Culvert.dgn 12/17/2010 1:06:31 PM