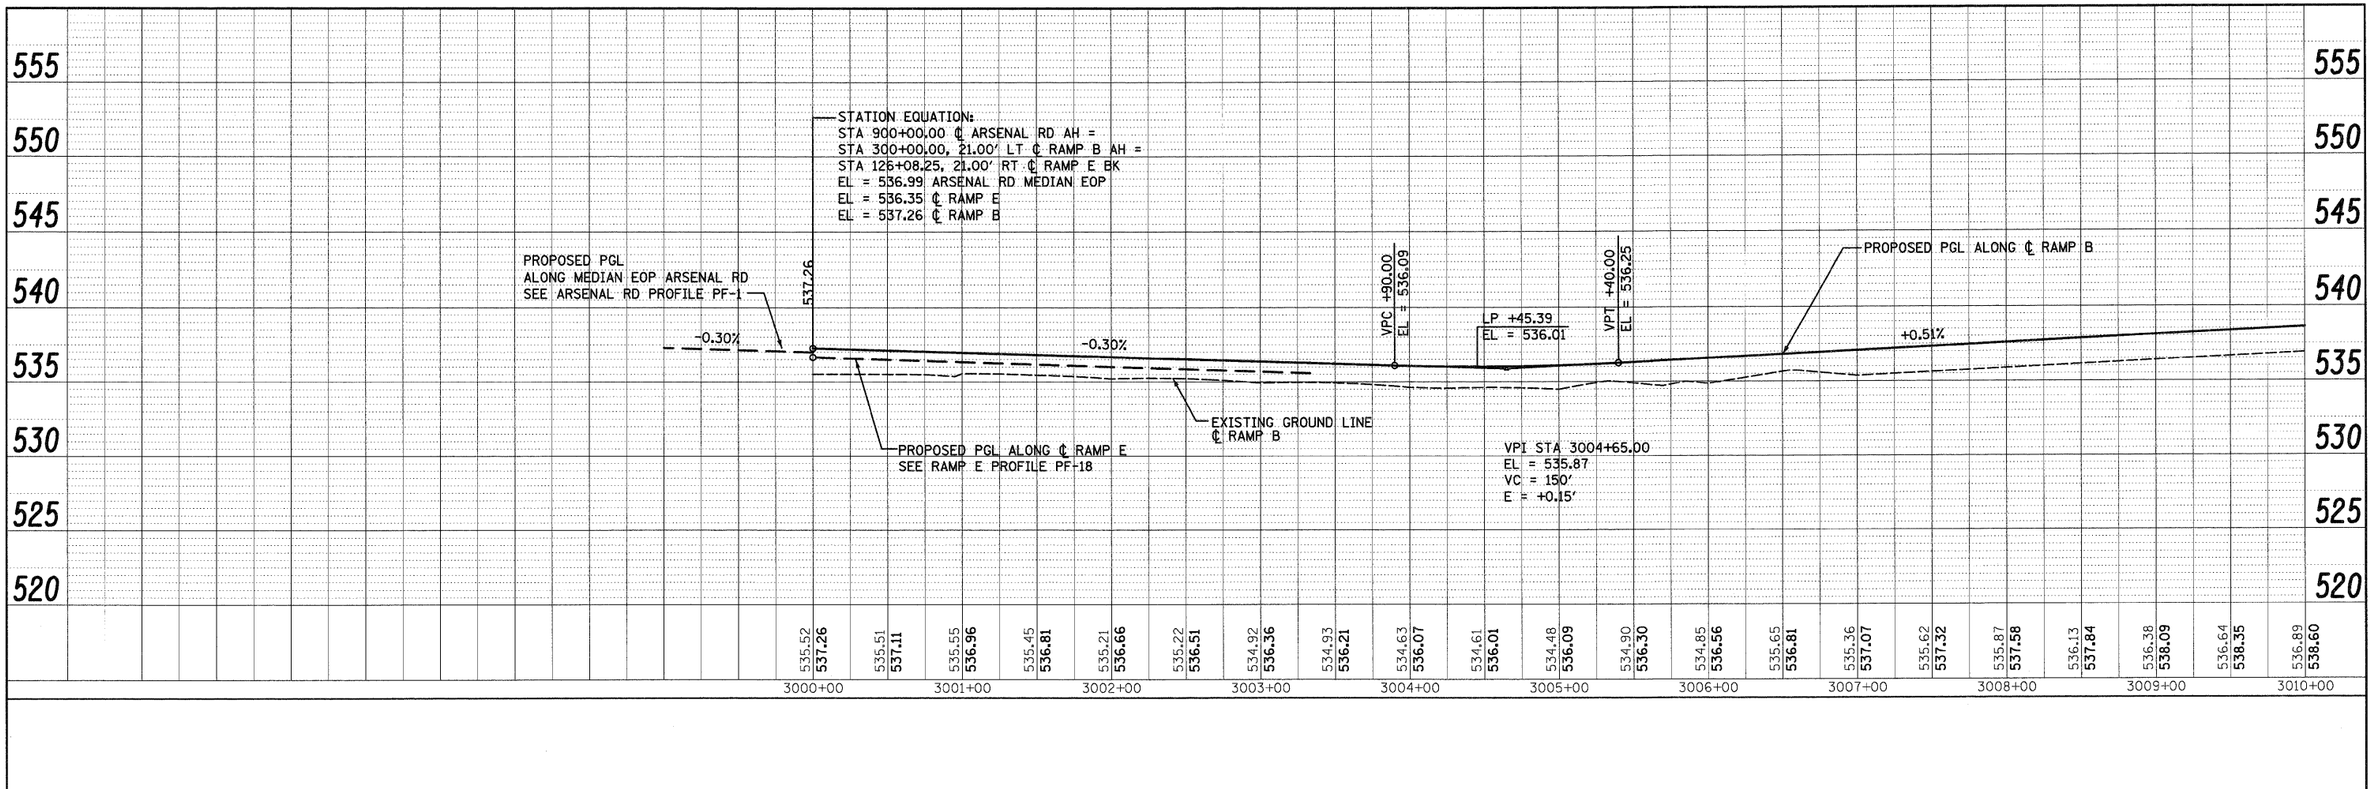

PLAN
SURVEYED
PLOTTED
ALIGNMENTS CHECKED
ALL DIMENSIONS CHECKED
CADD FILE NAME
NOTE BOOK
NO.
BY
DATE

PROFILE
SURVEYED
PLOTTED
GRADES CHECKED
ALL DIMENSIONS CHECKED
STRUCTURE NOTATIONS CHKD
NOTE BOOK
NO.
BY
DATE

McDonough Associates Inc.
Engineers / Architects
130 East Randolph Street Chicago, Illinois 60601

FILE NAME = D16BF12-SHT-PROFILE12.dgn	USER NAME = TKluegel	DESIGNED - MJT	REVISED -
		DRAWN - MJT	REVISED -
	PLOT SCALE = 1:50	CHECKED - DLT	REVISED -
	PLOT DATE = 2/3/2011	DATE - 2/4/11	REVISED -

STATE OF ILLINOIS
DEPARTMENT OF TRANSPORTATION

RAMP B PROFILE

SCALE:1"=50'H;1"=5'V | SHEET NO. 1 OF 3 SHEETS | STA. | TO STA.

F.A.I RTE.	SECTION	COUNTY	TOTAL SHEETS	SHEET NO.
55	99-2HB-2B-1	WILL	756	80
		CONTRACT NO. 60F12		
FED. ROAD DIST. NO. 1	ILLINOIS	FED. AID PROJECT		