NOTE

1. MAINTAIN DRIVEWAY ACCESS DURING CONSTRUCTION. COMPLETE CONSTRUCTION OF DRIVEWAY USING TEMPORARY HMA PAVEMENT TO MATCH PROPOSED PAVEMENT ELEVATIONS (SEE TS-2 FOR TEMPORARY PAVEMENT DESIGN). TEMPORARY PAVEMENT ON ALL DRIVEWAYS ON ARSENAL ROAD SHALL BE COMPLETED CONCURRENTLY USING NIGHT-TIME CLOSURE PRIOR TO IMPLEMENTATION OF STAGE 2. COMPLETE CONSTRUCTION OF DRIVEWAY AND PROPOSED ARSENAL ROAD PAVEMENT PER STD. 701431-05 IN STAGE 4.
2. REMOVE EXISTING TEMPORARY CONCRETE BARRIER AND PROVIDE CONTRACTOR ACCESS. SEE DETAIL FOR CONTRACTOR ACCESS. CLOSE BARRIER OPENING BY RE-INSTALLING TEMPORARY CONCRETE BARRIER (TO REMAIN PERMANENTLY) UPON COMPLETION OF PIER CONSTRUCTION.

MAINTENANCE OF TRAFFIC LEGEND

- WORK ZONE (CURRENT STAGE)
- WORK ZONE (CONTD. FROM PREVIOUS STAGE)
- DIRECTION OF TRAFFIC
- PLASTIC DRUMS, SPACING AS SHOWN
- TEMPORARY PAVEMENT (INSTALLED IN CURRENT STAGE)
- TEMPORARY PAVEMENT (INSTALLED IN PREVIOUS STAGE)
- ARROW BOARD
- TEMPORARY IMPACT ATTENUATOR, TL 3
- TEMP. CONC. BARRIER W/ PRISMATIC REFLECTORS @ 25 FT CTRS.
- VERTICAL PANELS, SPACING AS SHOWN

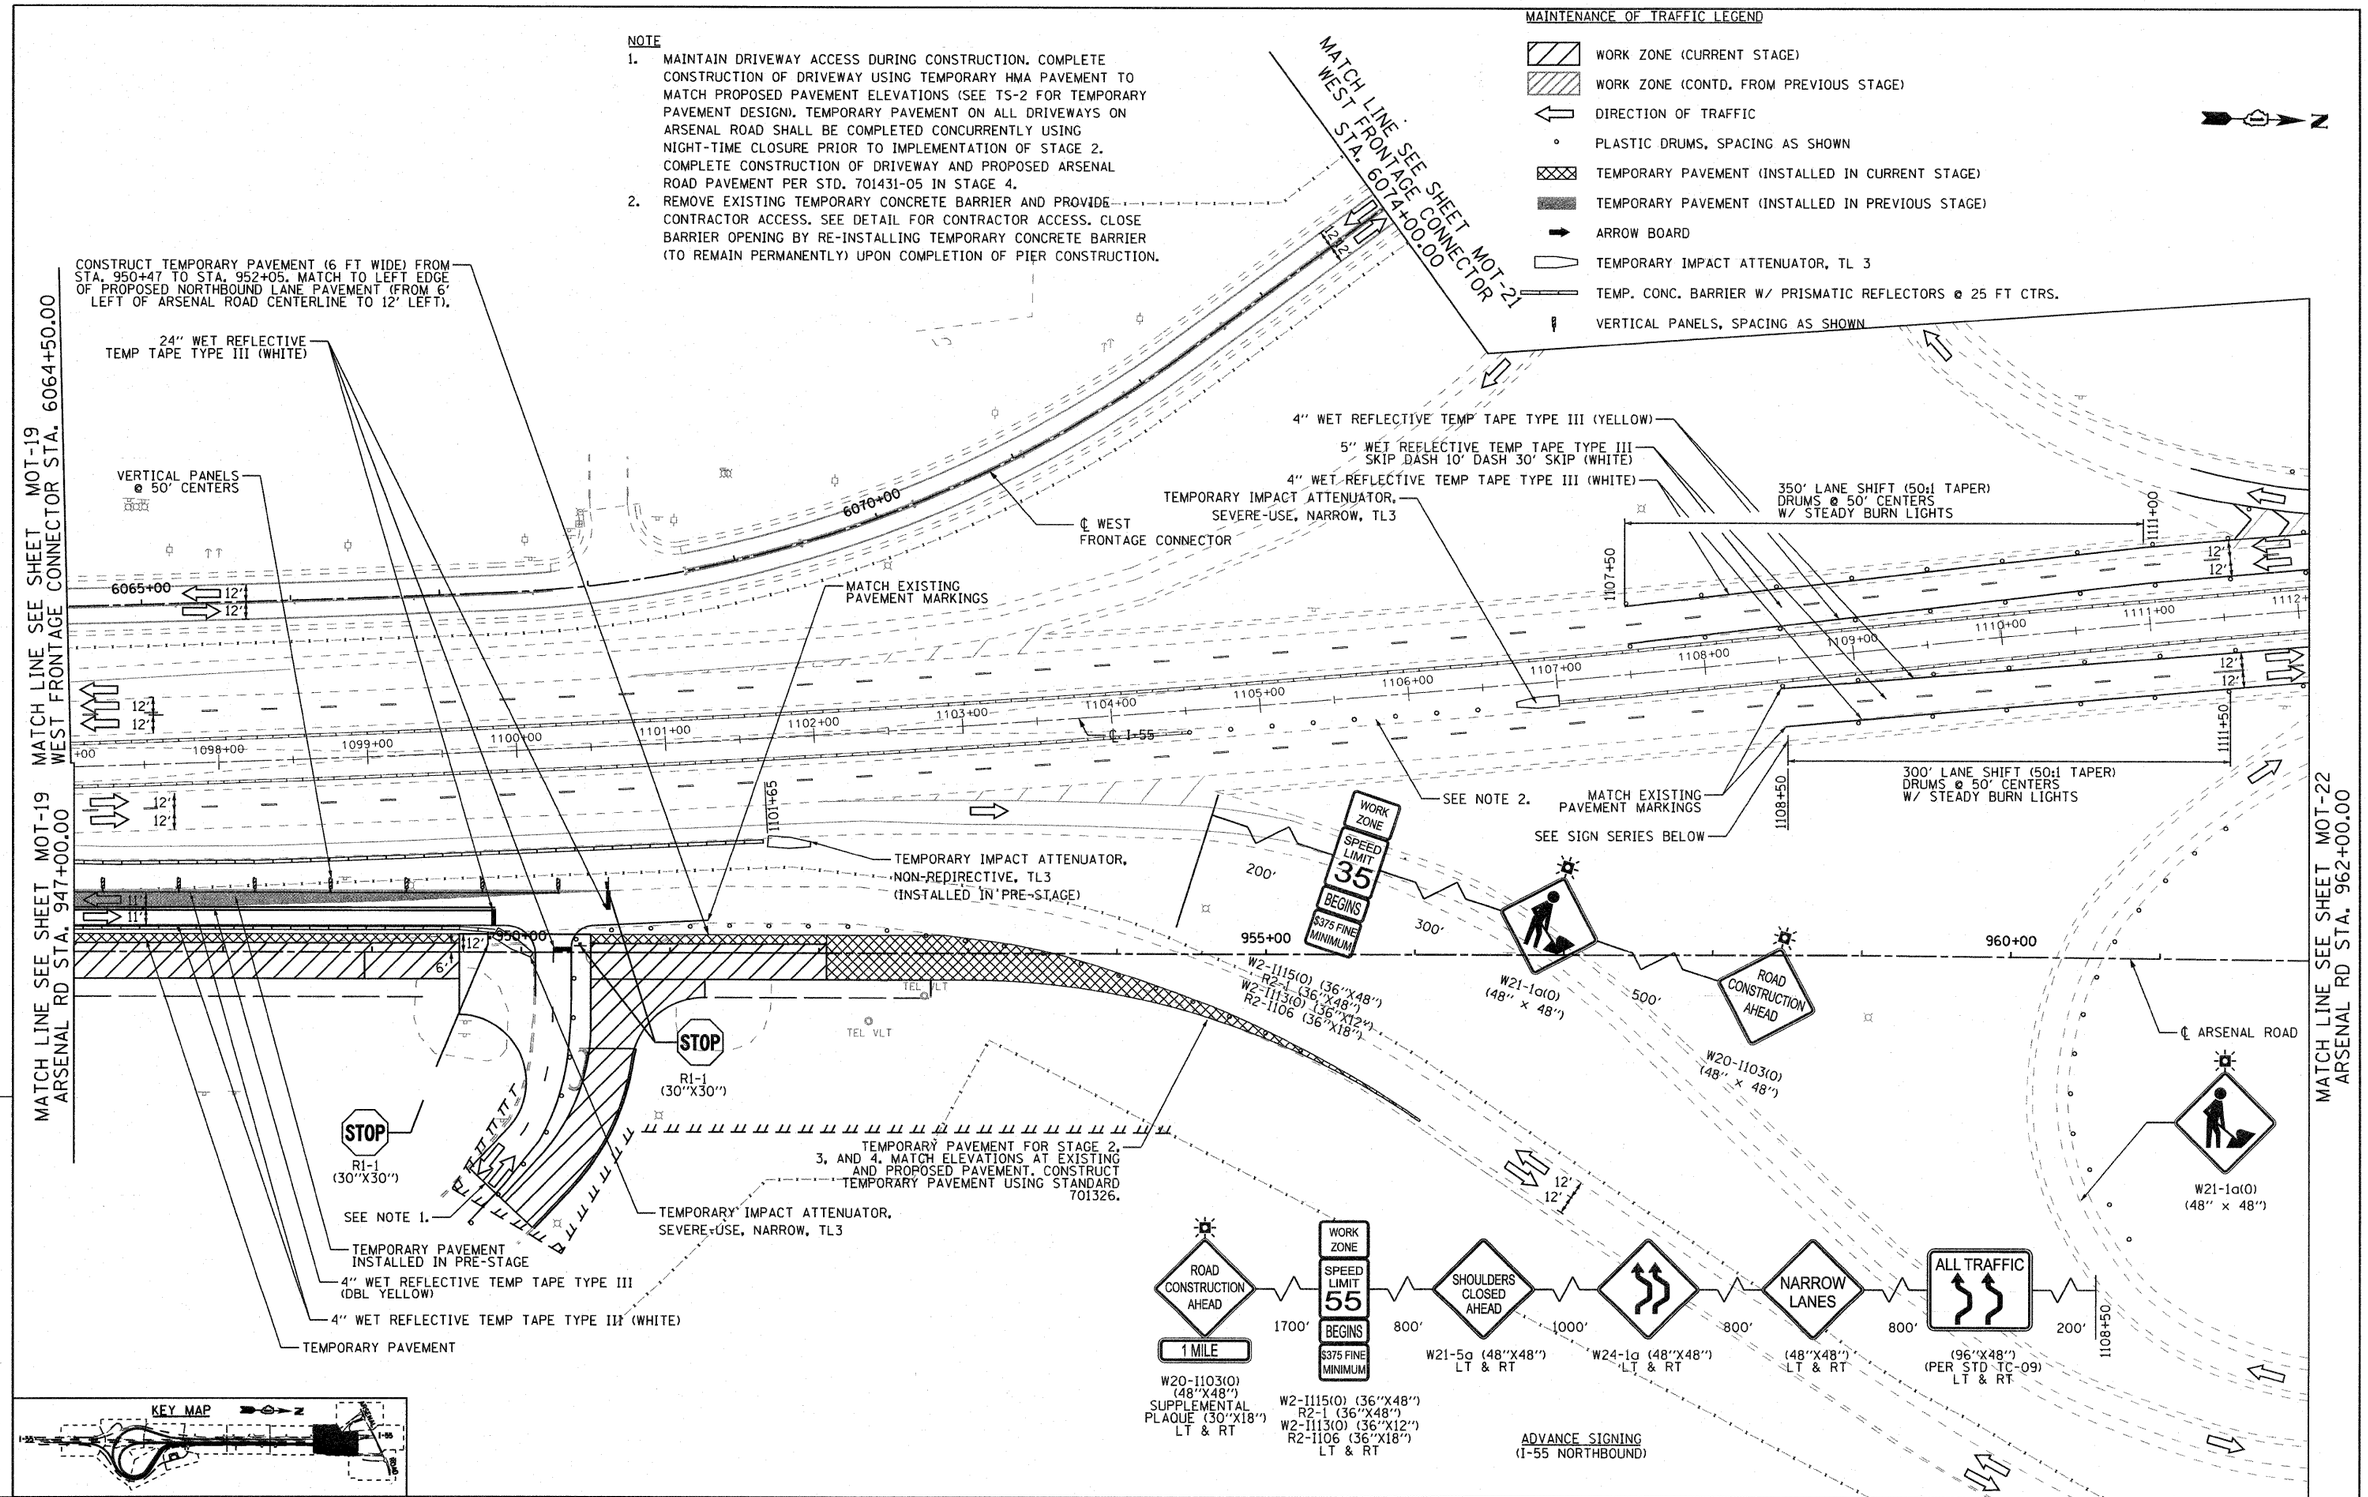

EJM ENGINEERING, INC.
411 South Wells Street Suite 800
Chicago, Illinois 60607

FILE NAME = ...\D160FI2-SHT-STAGING111.dgn	USER NAME = gra1	DESIGNED - GR	REVISED -
		DRAWN - GR	REVISED -
	PLOT SCALE = 1:50	CHECKED - RY	REVISED -
	PLOT DATE = 2/23/2011	DATE - 02/04/2011	REVISED -

STATE OF ILLINOIS
DEPARTMENT OF TRANSPORTATION

MAINTENANCE OF TRAFFIC
STAGE 1

SCALE: 1"=50' | SHEET NO. 10 OF 13 SHEETS | STA. TO STA.

F.A.I RTE.	SECTION	COUNTY	TOTAL SHEETS	SHEET NO.
55	99-2HB-2B-1	WILL	756	106
		CONTRACT NO. 60FI2		

FED. ROAD DIST. NO. 1 | ILLINOIS | FED. AID PROJECT

FINAL