MAINTENANCE OF TRAFFIC LEGEND

- WORK ZONE (CURRENT STAGE)
- WORK ZONE (CONTD. FROM PREVIOUS STAGE)
- DIRECTION OF TRAFFIC
- PLASTIC DRUMS, SPACING AS SHOWN
- TEMPORARY PAVEMENT (INSTALLED IN CURRENT STAGE)
- TEMPORARY PAVEMENT (INSTALLED IN PREVIOUS STAGE)
- ARROW BOARD
- TEMPORARY IMPACT ATTENUATOR, TL 3
- TEMP. CONC. BARRIER W/ PRISMATIC REFLECTORS @ 25 FT CTRS.
- VERTICAL PANELS, SPACING AS SHOWN

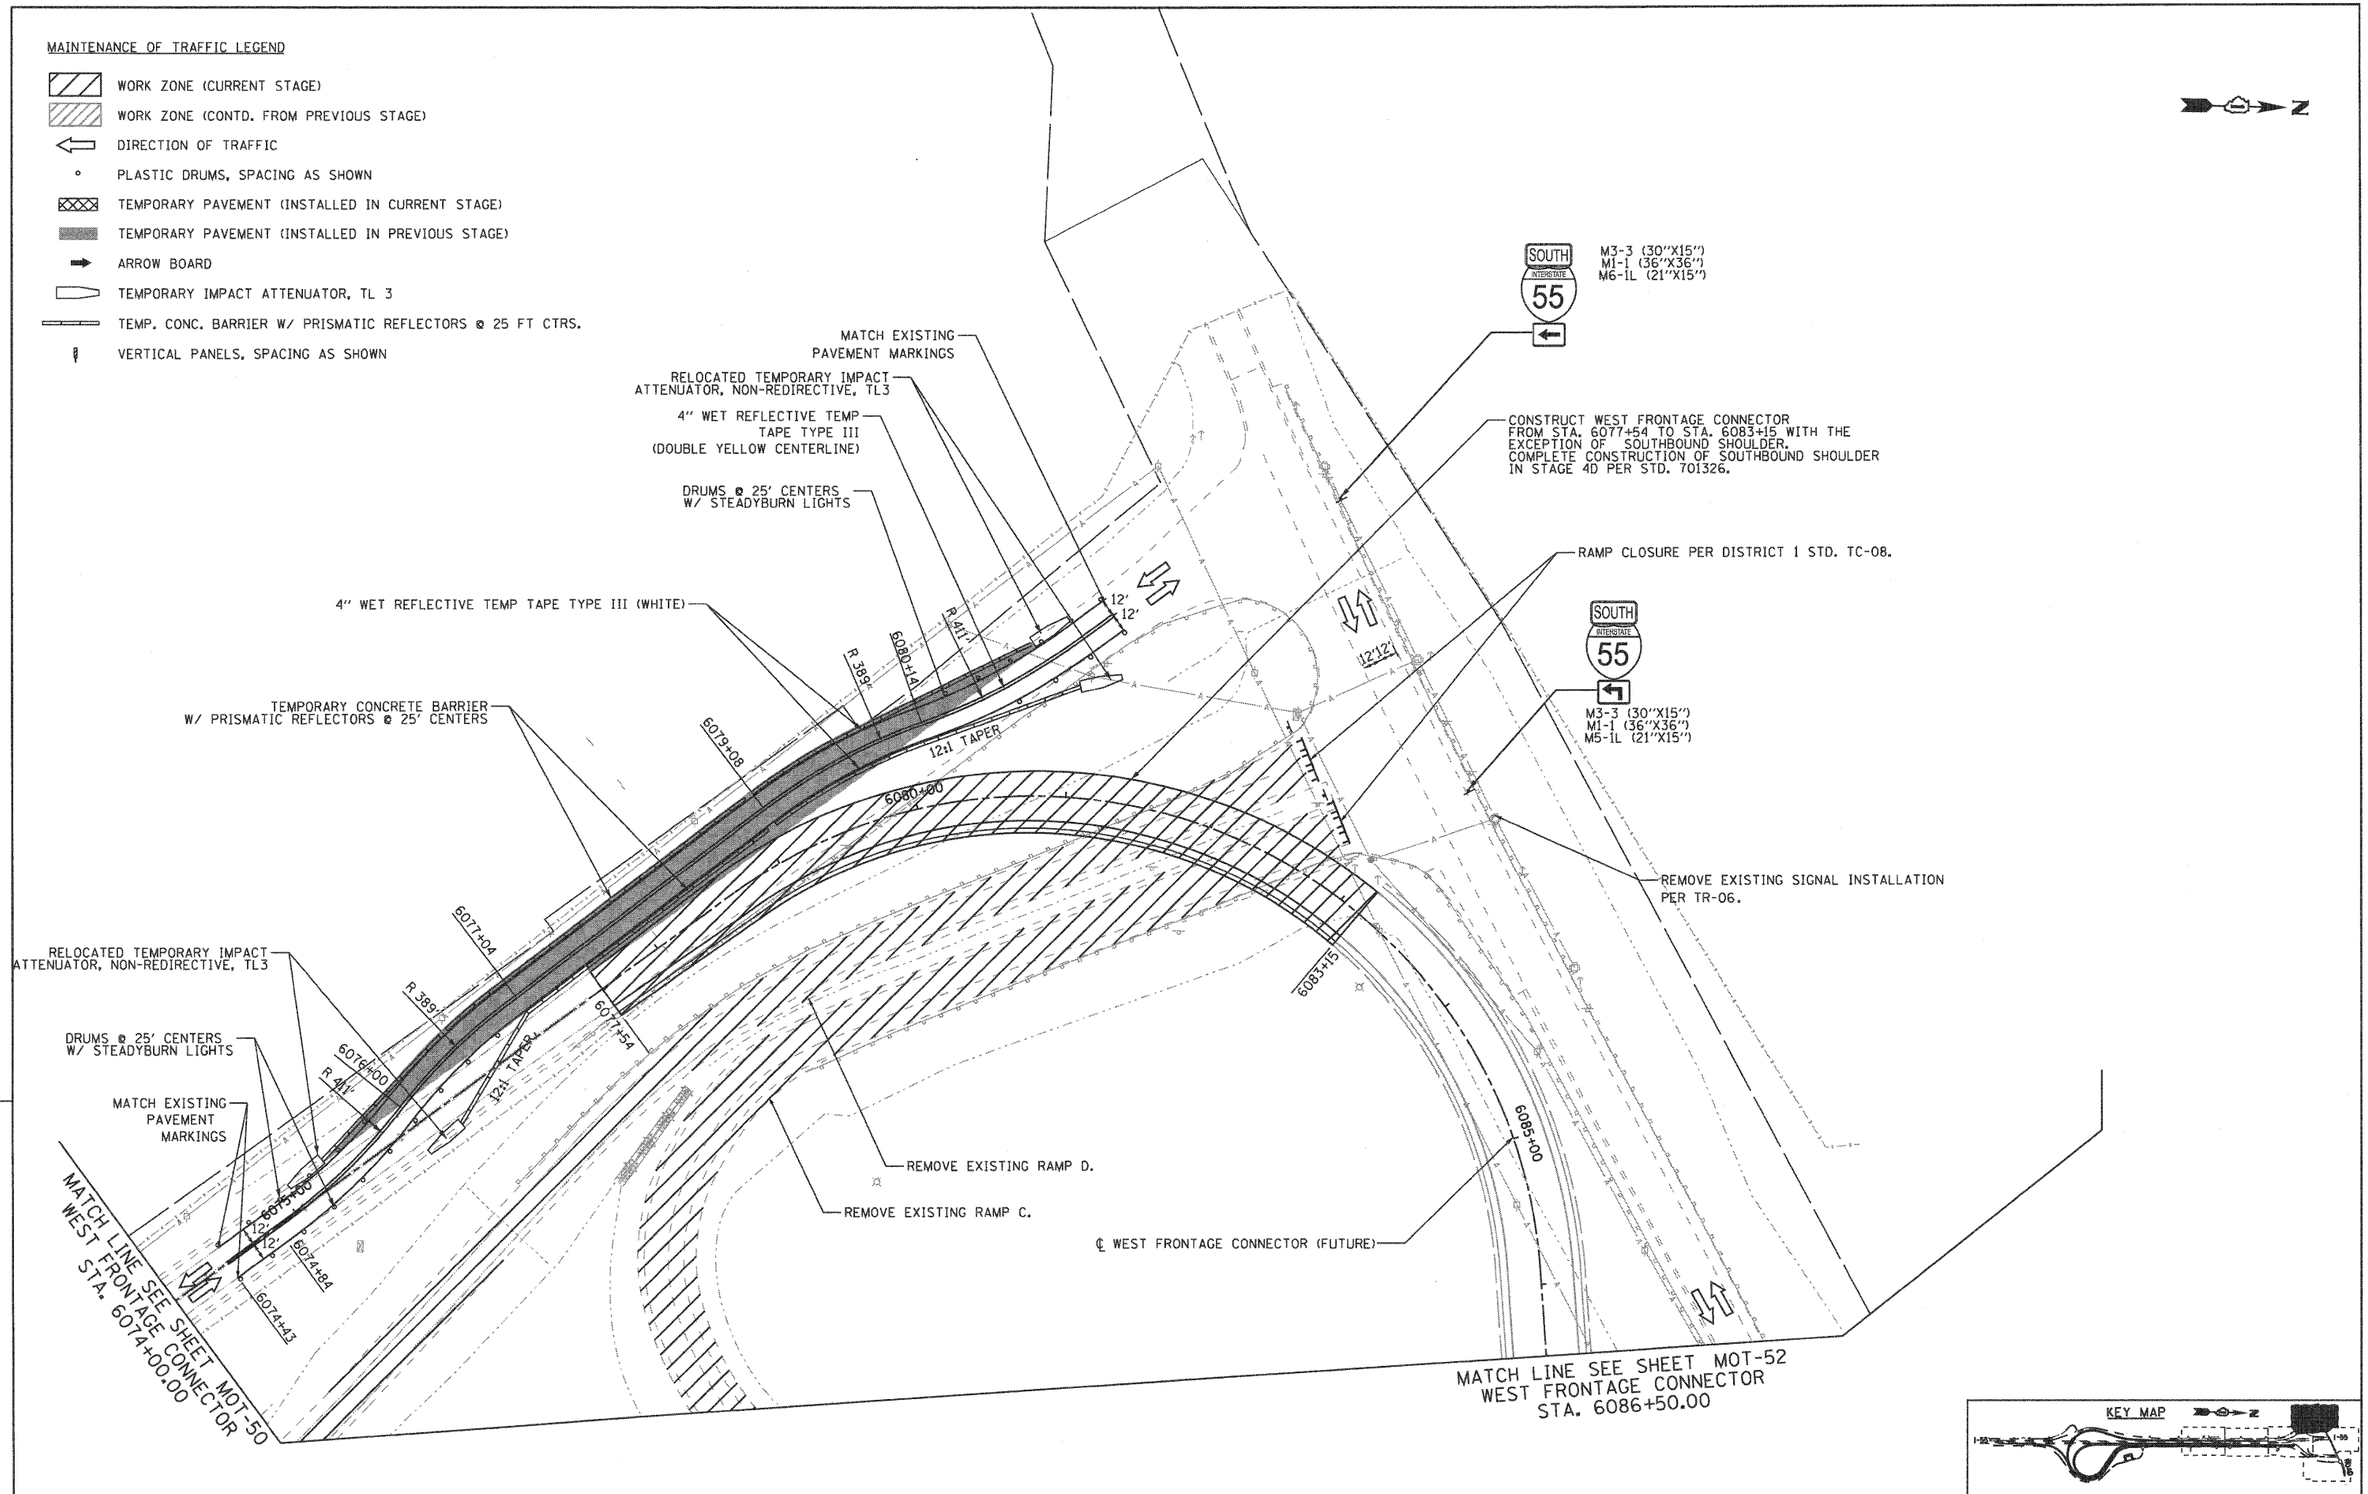

EJM ENGINEERING, INC.
411 South Wells Street Suite 800
Chicago, Illinois 60607

FILE NAME = ...\0160F12-SHT-STAGING412.dgn	USER NAME = grai	DESIGNED - GR	REVISED -
		DRAWN - GR	REVISED -
	PLOT SCALE = 1:50	CHECKED - RY	REVISED -
	PLOT DATE = 2/2/2011	DATE - 02/04/2011	REVISED -

STATE OF ILLINOIS
DEPARTMENT OF TRANSPORTATION

MAINTENANCE OF TRAFFIC
STAGE 4

SCALE: 1"=50' | SHEET NO. 4 OF 6 SHEETS | STA. | TO STA.

F.A.I RTE.	SECTION	COUNTY	TOTAL SHEETS	SHEET NO.
55	99-2HB-2B-1	WILL	756	137
		CONTRACT NO. 60F12		

FED. ROAD DIST. NO. 1 | ILLINOIS | FED. AID PROJECT

FINAL