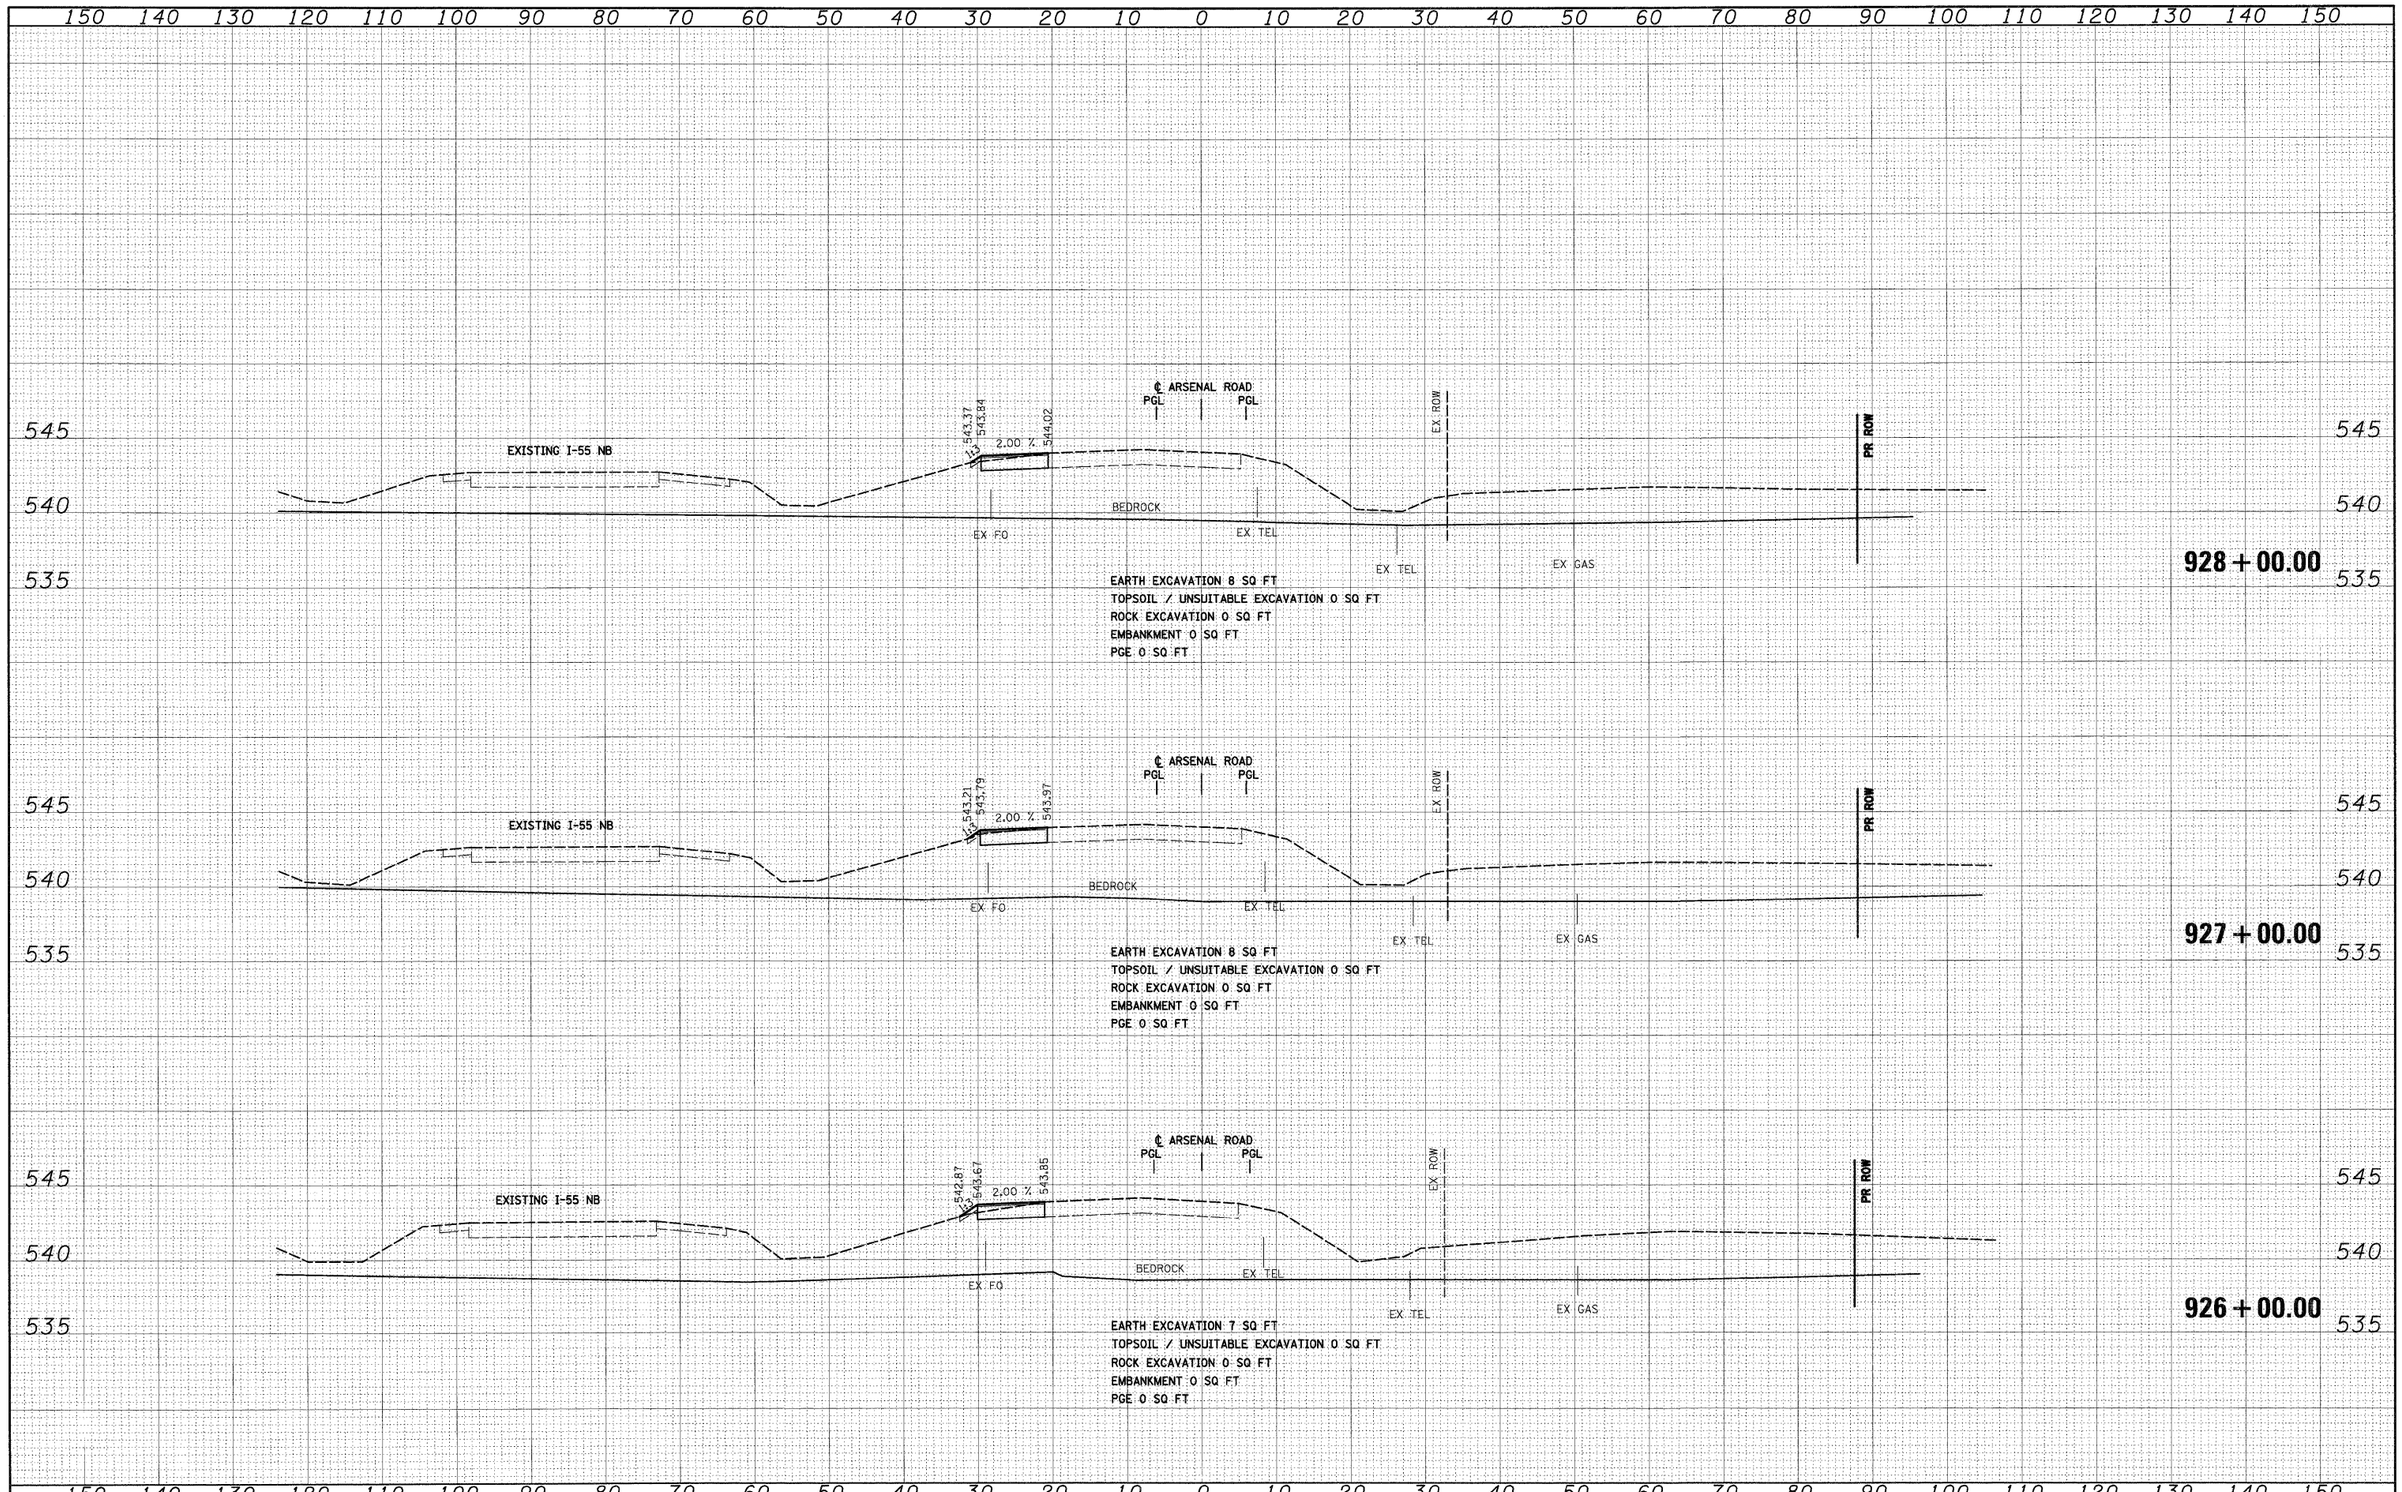

FINAL SURVEY — NOTE BOOK — NO. — SURVEYED — PLOTTED — TEMPLATE — AREAS — AREAS CHECKED — BY — DATE

ORIGINAL SURVEY — NOTE BOOK — NO. — SURVEYED — PLOTTED — TEMPLATE — AREAS — AREAS CHECKED — BY — DATE

McDonough Associates Inc.
Engineers / Architects
180 East Randolph Street Chicago, Illinois 60601

FILE NAME = D162F12-SHT-XSSHT11.dgn	USER NAME = TKluegel	DESIGNED - TRK	REVISED -
		DRAWN - TRK	REVISED -
	PLOT SCALE = 1|10	CHECKED - DLT	REVISED -
	PLOT DATE = 2/3/2011	DATE - 2/4/11	REVISED -

STATE OF ILLINOIS
DEPARTMENT OF TRANSPORTATION

ARSENAL ROAD TEMPORARY PAVEMENT CROSS SECTIONS

SCALE: 1"=10'H; 1"=5'V | SHEET NO. 6 OF 16 SHEETS | STA. 926+00.00 | TO STA. 928+00.00

F.A.I RTE.	SECTION	COUNTY	TOTAL SHEETS	SHEET NO.
55	99-2HB-2B-1	WILL	756	591
		CONTRACT NO. 60F12		

FED. ROAD DIST. NO. 1 | ILLINOIS | FED. AID PROJECT