FINAL SURVEY	BY	DATE
NOTE BOOK	SURVEYED	
NO.	PLOTTED	
	TEMPLATE	
	AREAS	
	AREAS CHECKED	

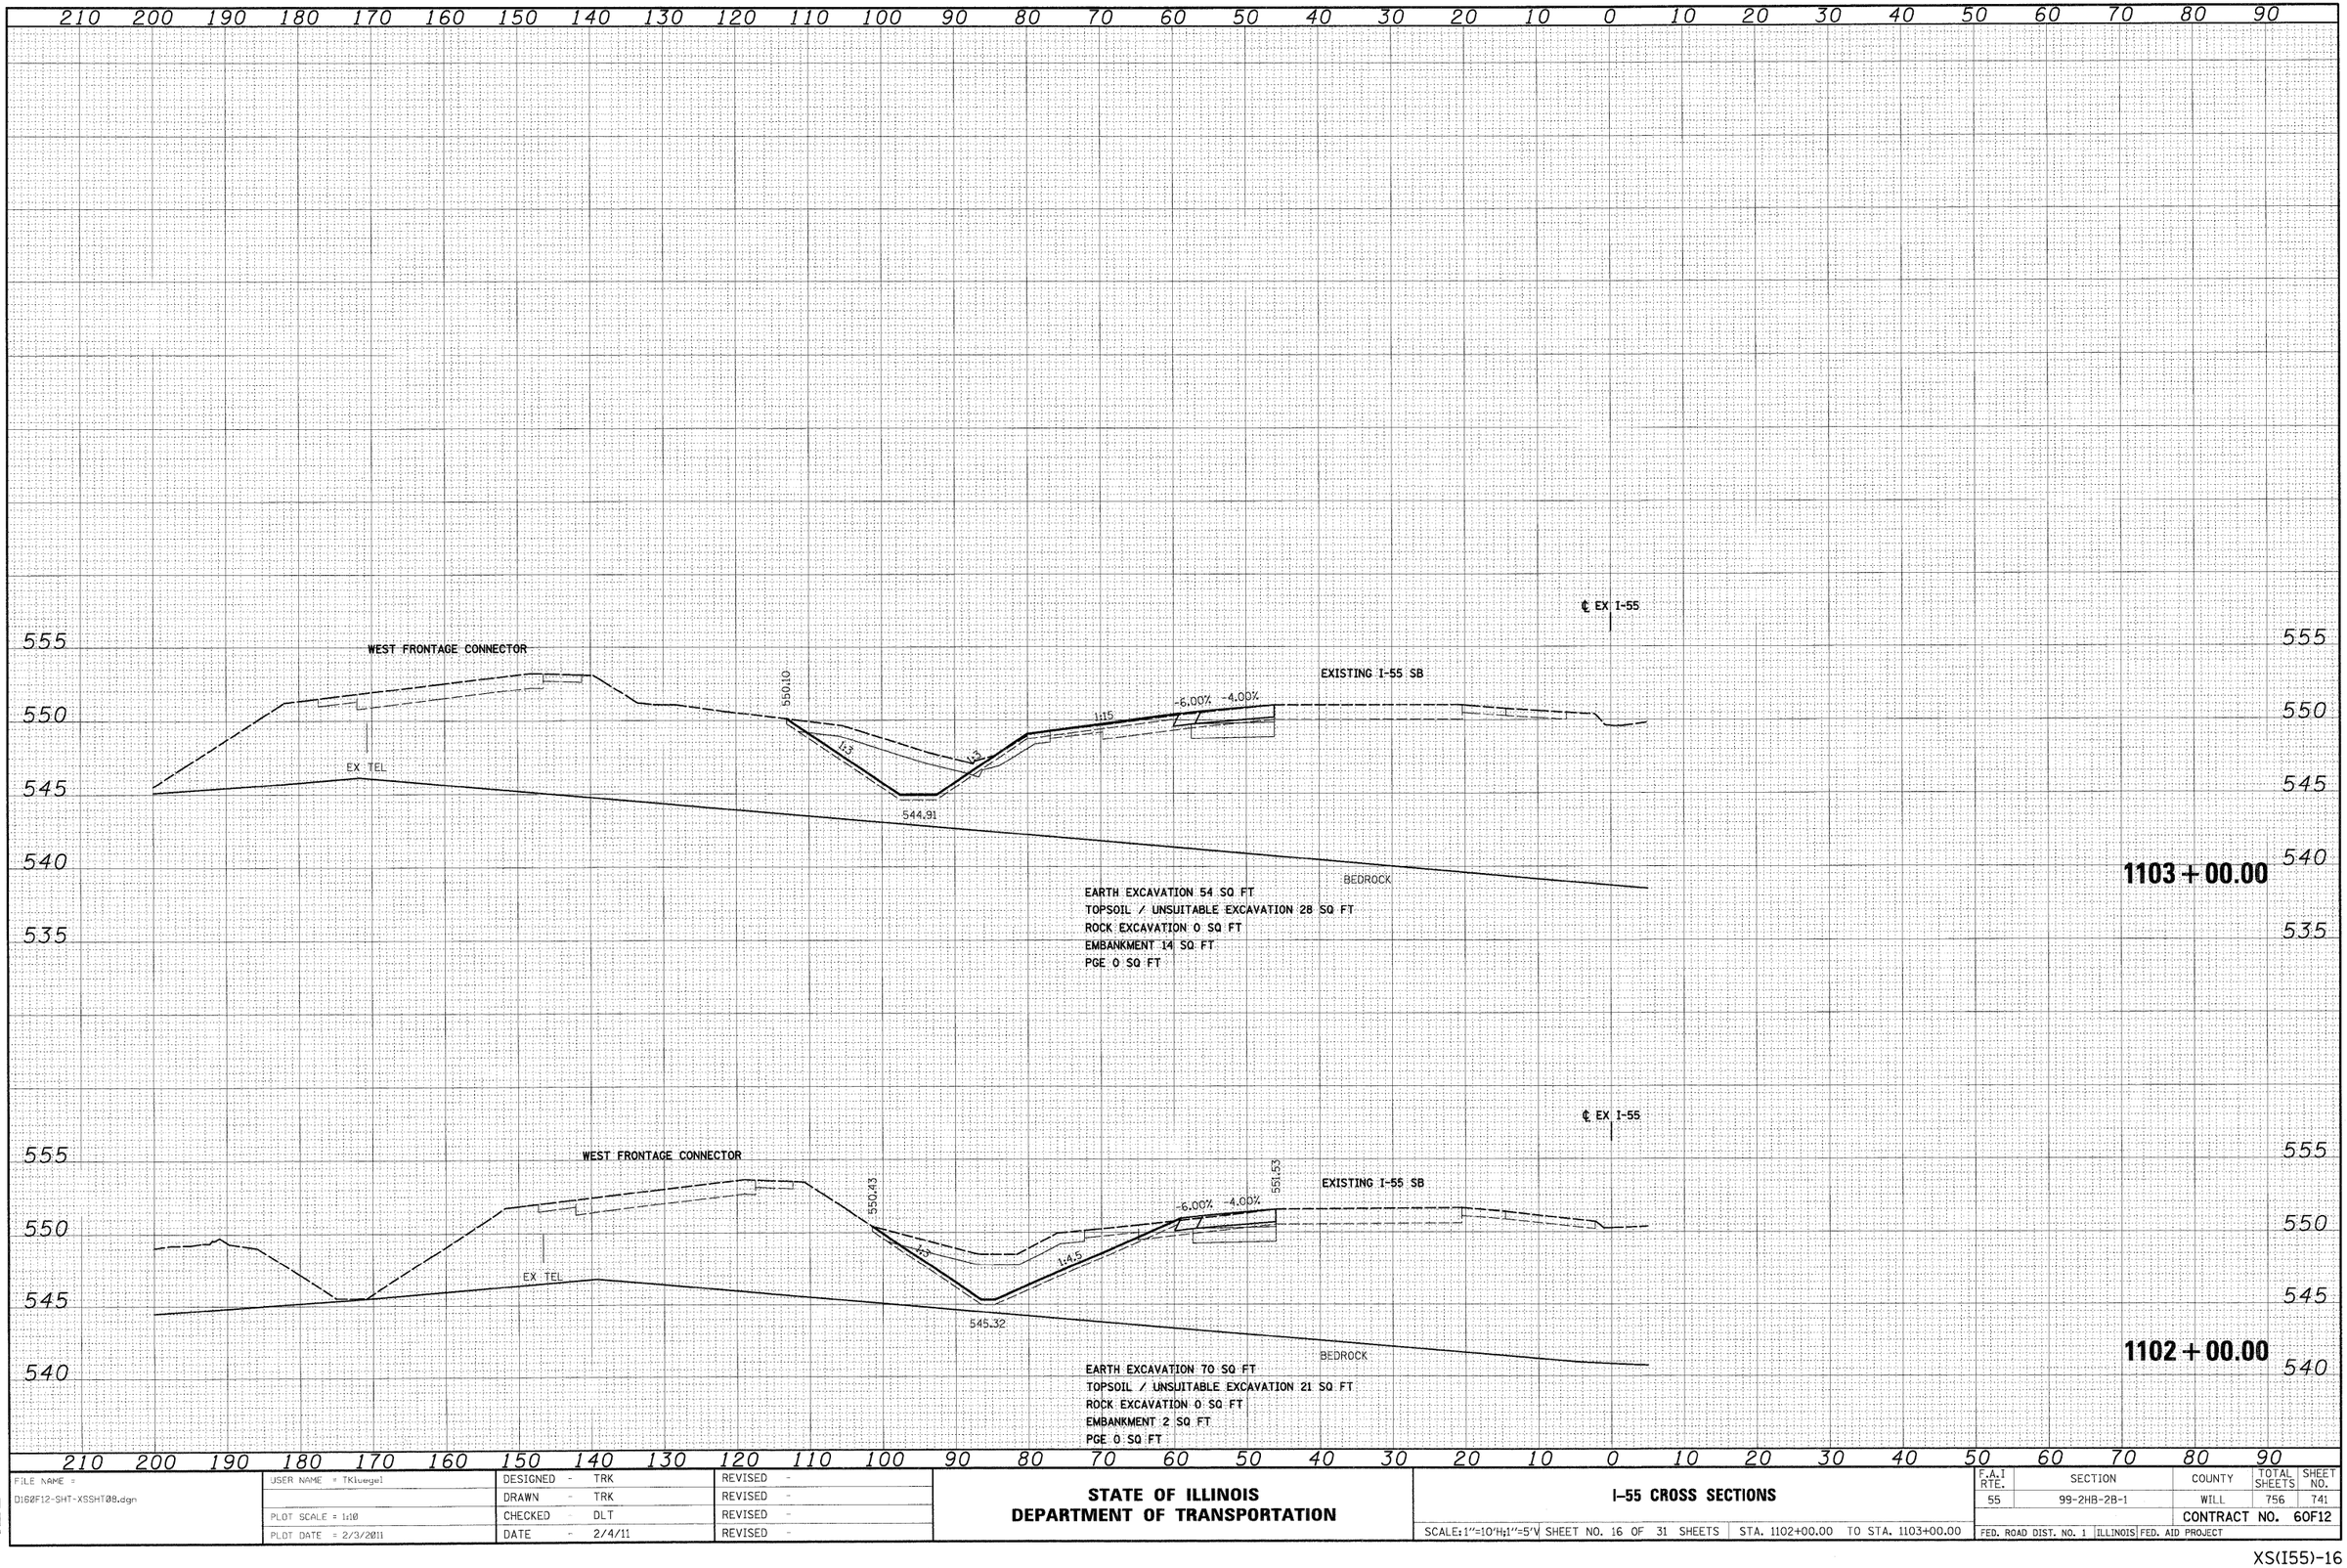

ORIGINAL SURVEY	BY	DATE
NOTE BOOK	SURVEYED	
NO.	PLOTTED	
	TEMPLATE	
	AREAS	
	AREAS CHECKED	

McDonough Associates Inc.
Engineers / Architects
150 East Randolph Street Chicago, Illinois 60601

FILE NAME = D162F12-SHT-XSSHT08.dgn	USER NAME = TKluegel	DESIGNED - TRK	REVISED -
		DRAWN - TRK	REVISED -
	PLOT SCALE = 1:10	CHECKED - DLT	REVISED -
	PLOT DATE = 2/3/2011	DATE - 2/4/11	REVISED -

STATE OF ILLINOIS
DEPARTMENT OF TRANSPORTATION

I-55 CROSS SECTIONS

SCALE: 1"=10'H; 1"=5'V SHEET NO. 16 OF 31 SHEETS | STA. 1102+00.00 TO STA. 1103+00.00

F.A.I RTE.	SECTION	COUNTY	TOTAL SHEETS	SHEET NO.
55	99-2HB-2B-1	WILL	756	741
		CONTRACT NO. 60F12		
FED. ROAD DIST. NO. 1	ILLINOIS	FED. AID PROJECT		