FINAL SURVEY	BY	DATE
SURVEYED		
PLOTTED		
TRAVERSE		
NOTE BOOK	AREAS	
NO.	AREAS CHECKED	

ORIGINAL SURVEY	BY	DATE
SURVEYED		
PLOTTED		
TRAVERSE		
NOTE BOOK	AREAS	
NO.	AREAS CHECKED	

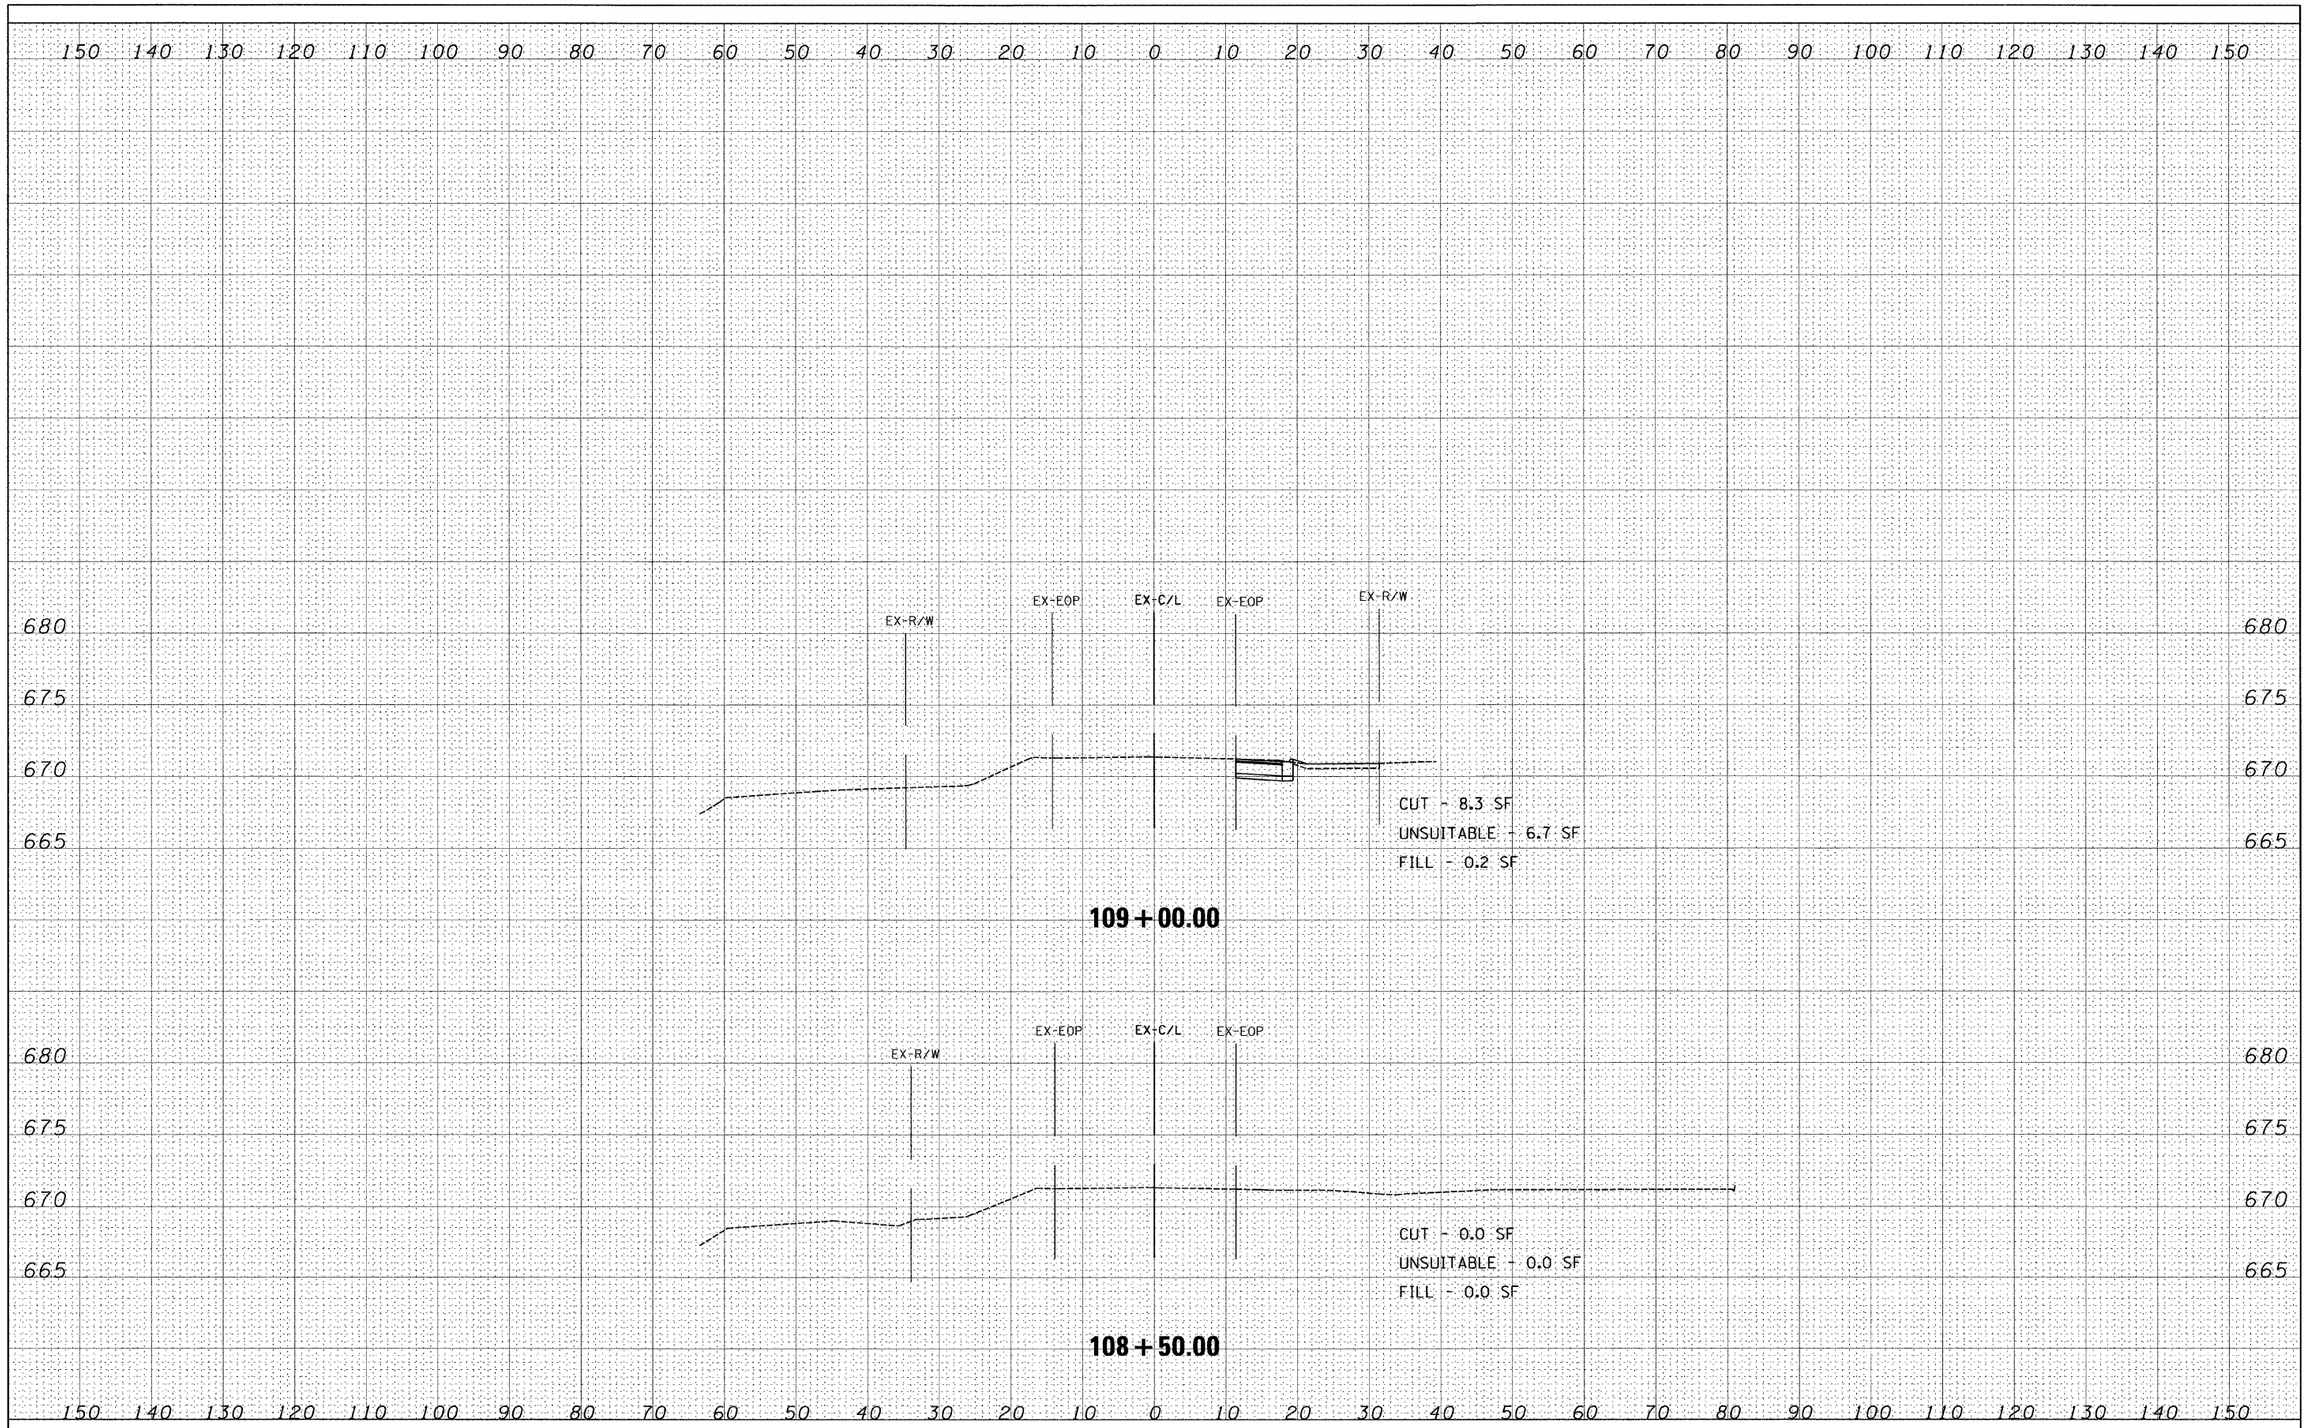

FILE NAME = $FILEL$	USER NAME = _USER_	DESIGNED - EAF	REVISED -
		DRAWN - EAF	REVISED -
	PLOT SCALE = 10.0005 ' / IN.	CHECKED - RS	REVISED -
	PLOT DATE = 2/10/2011	DATE - 02-14-2011	REVISED -

STATE OF ILLINOIS
DEPARTMENT OF TRANSPORTATION

IL 25 (RIVER STREET)
CROSS SECTIONS

SCALE: 10H 5V | SHEET NO. 7 OF 8 SHEETS | STA. 108+50.00 TO STA. 109+00.00

F.A.P. RTE.	SECTION	COUNTY	TOTAL SHEETS	SHEET NO.
2503	TWP-1-T	KANE	43	28

CONTRACT NO. 60K07

ILLINOIS FED. AID PROJECT