N

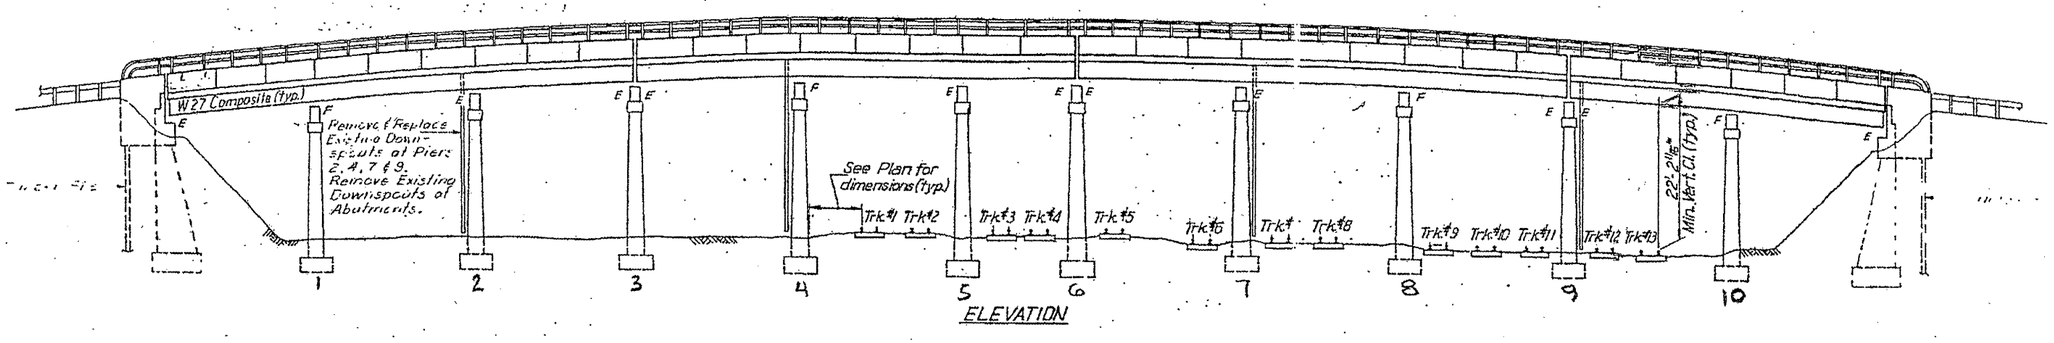

ELEVATION

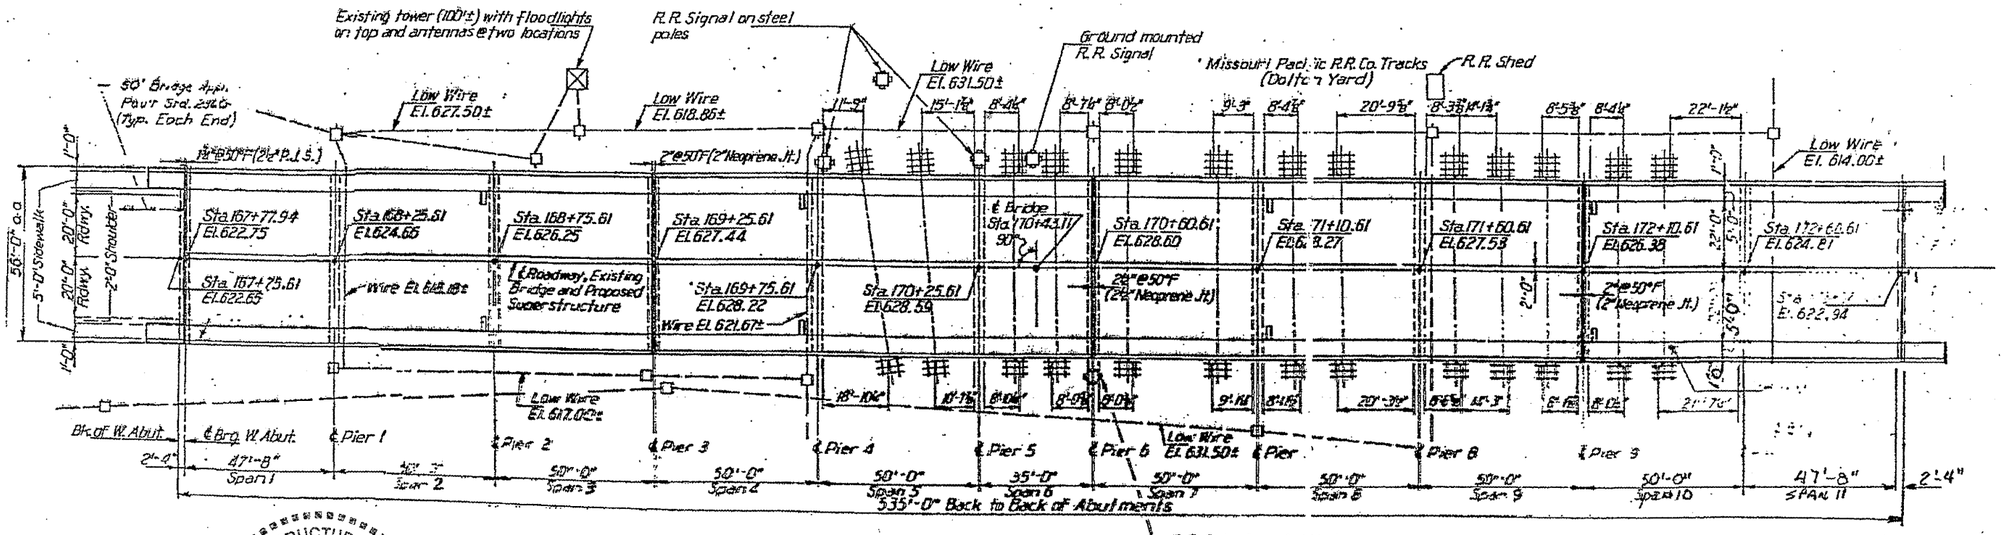

PLAN

LICENSED STRUCTURAL ENGINEER
DAVID CARL PUZEY
081-005470
SPRINGFIELD
ILLINOIS
STATE OF ILLINOIS

D. Carl Puzey 3/25/11
Expires 11/30/2012

TOTAL BILL OF MATERIAL	UNIT	QTY.
STRUCTURAL REPAIR OF CONCRETE ≤ 5"	SQ. FT.	1,528
STRUCTURAL REPAIR OF CONCRETE > 5"	SQ. FT.	528
TEMPORARY SHORING AND CRIBBING	EACH	7

FILE NAME = c:\pw_work\pwidot\oconnellte\d0228365\D750510-sht-plan.dgn	USER NAME = oconnellte	DESIGNED - RTB	REVISED - 3/25/11 JEK
		DRAWN - VHU	REVISED -
	PLOT SCALE = 103.5709 ' / IN.	CHECKED -	REVISED -
	PLOT DATE = 10/14/2010	DATE -	REVISED -

STATE OF ILLINOIS
DEPARTMENT OF TRANSPORTATION

LOCATION 2 SN 016-0955
IL 83 (SIBLEY BLVD.) OVER RR – UP
SCALE: SHEET NO. 1 OF 12 SHEETS STA. TO STA.

F.A. RTE.	SECTION	COUNTY	TOTAL SHEETS	SHEET NO.
VAR	2010-068 BR	COOK	69	51
		CONTRACT NO. 60L51		
		ILLINOIS FED. AID PROJECT		