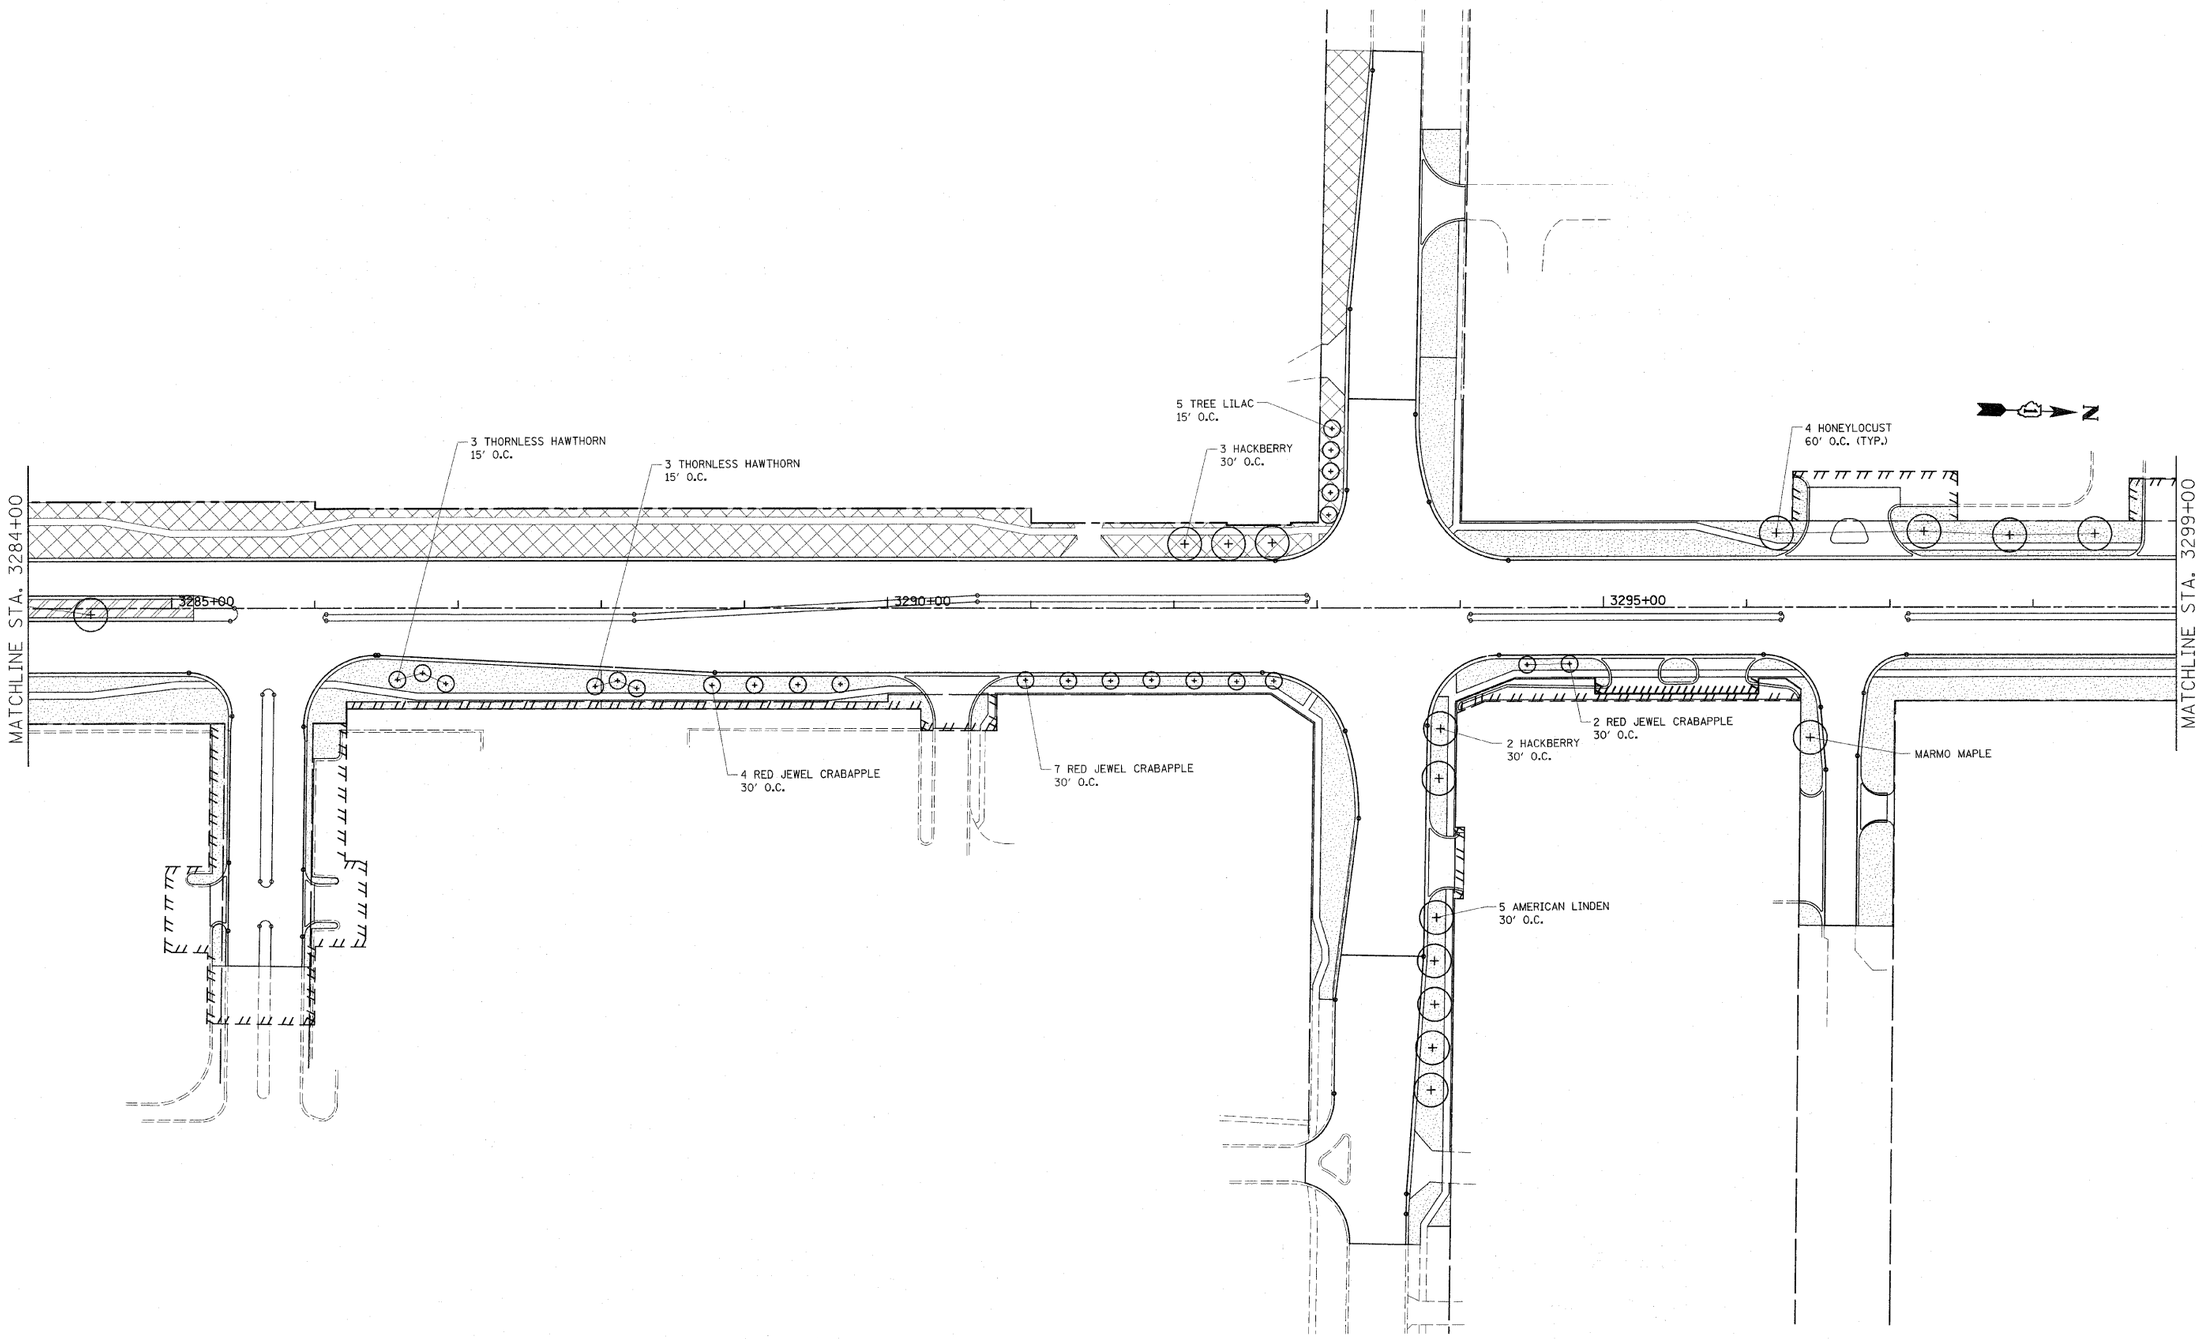

FILE NAME = c:\pw_work\pwidot\bauerdl\d0240764\M1151	USER NAME = bauerdl	DESIGNED -	REVISED -	STATE OF ILLINOIS DEPARTMENT OF TRANSPORTATION	LANDSCAPING PLANS IL. RTE. 59 (I-55 TO IL. RTE. 126)	F.A.P. RTE. 338	SECTION 114-LS-1	COUNTY WILL	TOTAL SHEETS 28 / SHEET NO. 16
		DRAWN -	REVISED -					CONTRACT NO. 60M67	
	PLOT SCALE = 50.0014 ' / IN.	CHECKED -	REVISED -						
	PLOT DATE = 2/9/2011	DATE -	REVISED -		SCALE: 1"=50' / SHEET NO. 12 OF 21 SHEETS / STA. 3284+00 TO STA. 3299+00	ILLINOIS	FED. AID PROJECT		