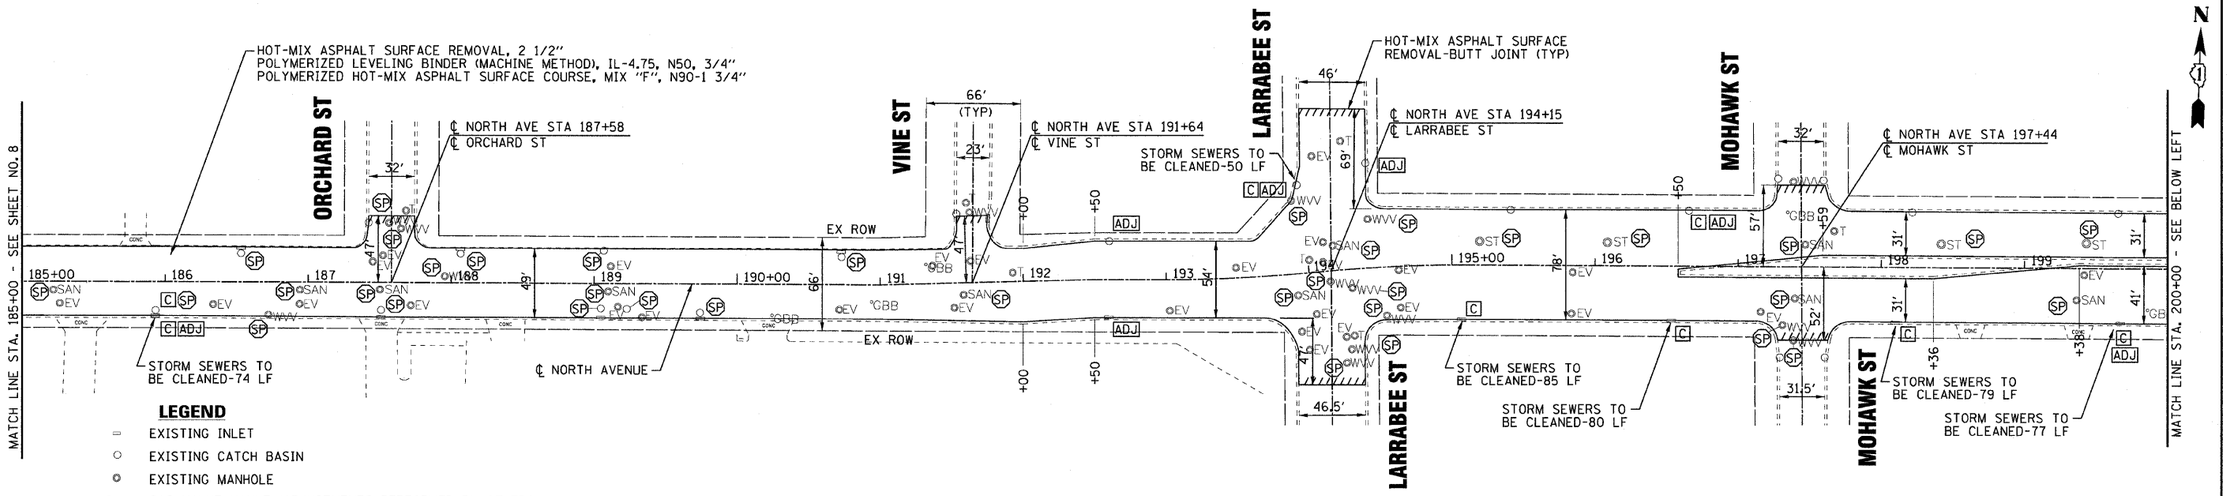

NORTH AVE

LEGEND

▭	EXISTING INLET
○	EXISTING CATCH BASIN
⊙	EXISTING MANHOLE
GVV	GAS VALVE VAULT (ADJUSTMENTS PERFORMED BY OTHERS)
GBB	GAS B-BOX (ADJUSTMENTS PERFORMED BY OTHERS)
EV	ELECTRICAL VAULT (ADJUSTMENTS PERFORMED BY OTHERS)
T	TELEPHONE (ADJUSTMENTS PERFORMED BY OTHERS)
WVV	WATER VALVE VAULT (CITY OF CHICAGO)
SAN	SANITARY (CITY OF CHICAGO)
ST	STORM (CITY OF CHICAGO)
(SP)	FRAMES AND LIDS TO BE ADJUSTED (SPECIAL)
[C]	DRAINAGE STRUCTURES TO BE CLEANED
[ADJ]	FRAMES AND LIDS TO BE ADJUSTED

NOTES:

1. SAW CUTTING PRIOR TO ANY REMOVAL ITEMS NOTED ON THE PLANS OR DIRECTED BY THE ENGINEER SHALL BE CONSIDERED INCLUDED IN THE COST OF THE ITEMS BEING REMOVED.
2. ALL PAVEMENT PATCHING LOCATIONS WILL BE DETERMINED BY THE RESIDENT ENGINEER.
3. ALL COMBINATION CONCRETE CURB AND GUTTER REMOVAL AND REPLACEMENT WILL BE DETERMINED BY THE RESIDENT ENGINEER.
4. THE CONTRACTOR SHALL USE CARE IN REMOVING OR EXCAVATING NEAR ALL EXISTING ITEMS WHICH WILL REMAIN, ANY DAMAGE DONE TO EXISTING ITEMS BY THE CONTRACTOR SHALL BE REPAIRED AT THE CONTRACTOR'S EXPENSE.
5. PAY ITEM X5539700 - STORM SEWERS TO BE CLEANED - SHALL ONLY BE UTILIZED TO CLEAN STORM SEWER LATERAL PIPES BETWEEN INLETS OR CATCH BASINS AND THE MAIN SEWER ONLY AT THE STRUCTURES SHOWN TO BE CLEANED AS INDICATED BY [C].

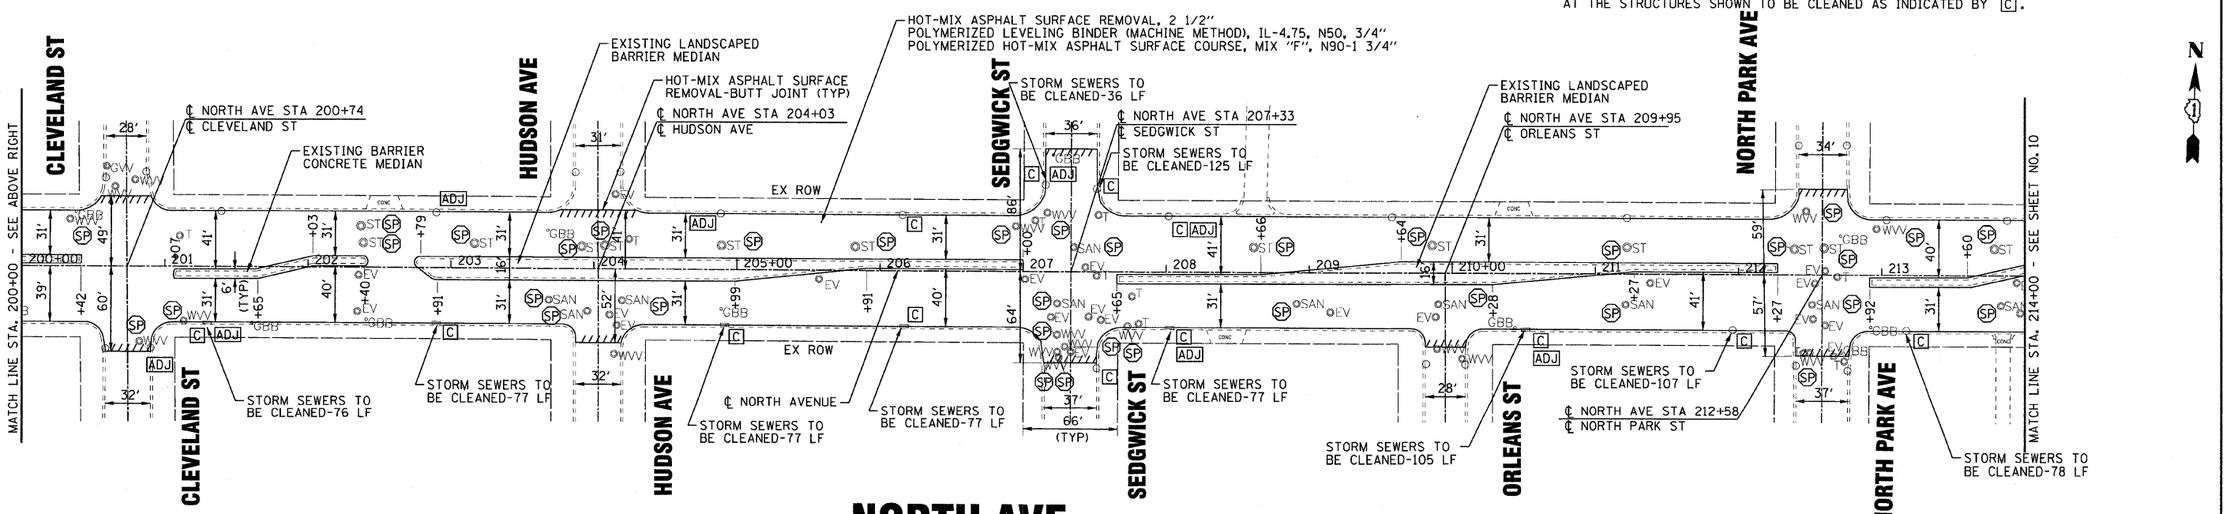

NORTH AVE

3/11/11

COPYRIGHT © 2011 BY BAXTER & WOODMAN, INC.
STATE OF ILLINOIS - PROFESSIONAL DESIGN FIRM
LICENSE No. 184-001168 EXPIRES 4/30/11 PIN
488cac 3/9/2011 3:09:52 PM
...\pdot\cvgs\100153-2.dgn
...\pdot\cvgs\100153-wo13.dgn
I:\makena\idot\100153-wo13\cvgs\100153-wo13-Plan4.dgn

BAXTER & WOODMAN Consulting Engineers

DESIGNED - CAC	REVISED - PER IDOT 2-3-11	STATE OF ILLINOIS DEPARTMENT OF TRANSPORTATION	NORTH AVENUE MILWAUKEE AVENUE TO CLARK STREET ROADWAY PLAN
DRAWN - BCD	REVISED - PER CDOT 2-18-11		
CHECKED - RWL	REVISED -		
DATE - 12-17-10	FILE - 100153-wo13-Plan4.sht		SCALE: 1" = 50' STA. 185+00 TO STA. 214+00

F.A.P. RTE.	SECTION	COUNTY	TOTAL SHEETS	SHEET NO.
307	2010-140-RS	COOK	29	9
		CONTRACT NO. 60N19		
FED. ROAD DIST. NO. 1	ILLINOIS	FED. AID PROJECT		