NOTES:

1. CONCRETE PATIO SHALL USE A RIGID DRIVEWAY DESIGN FOR CONSTRUCTION.

2. CONCRETE DRIVEWAYS AND SIDEWALKS SHALL MEET EXISTING GRADES.

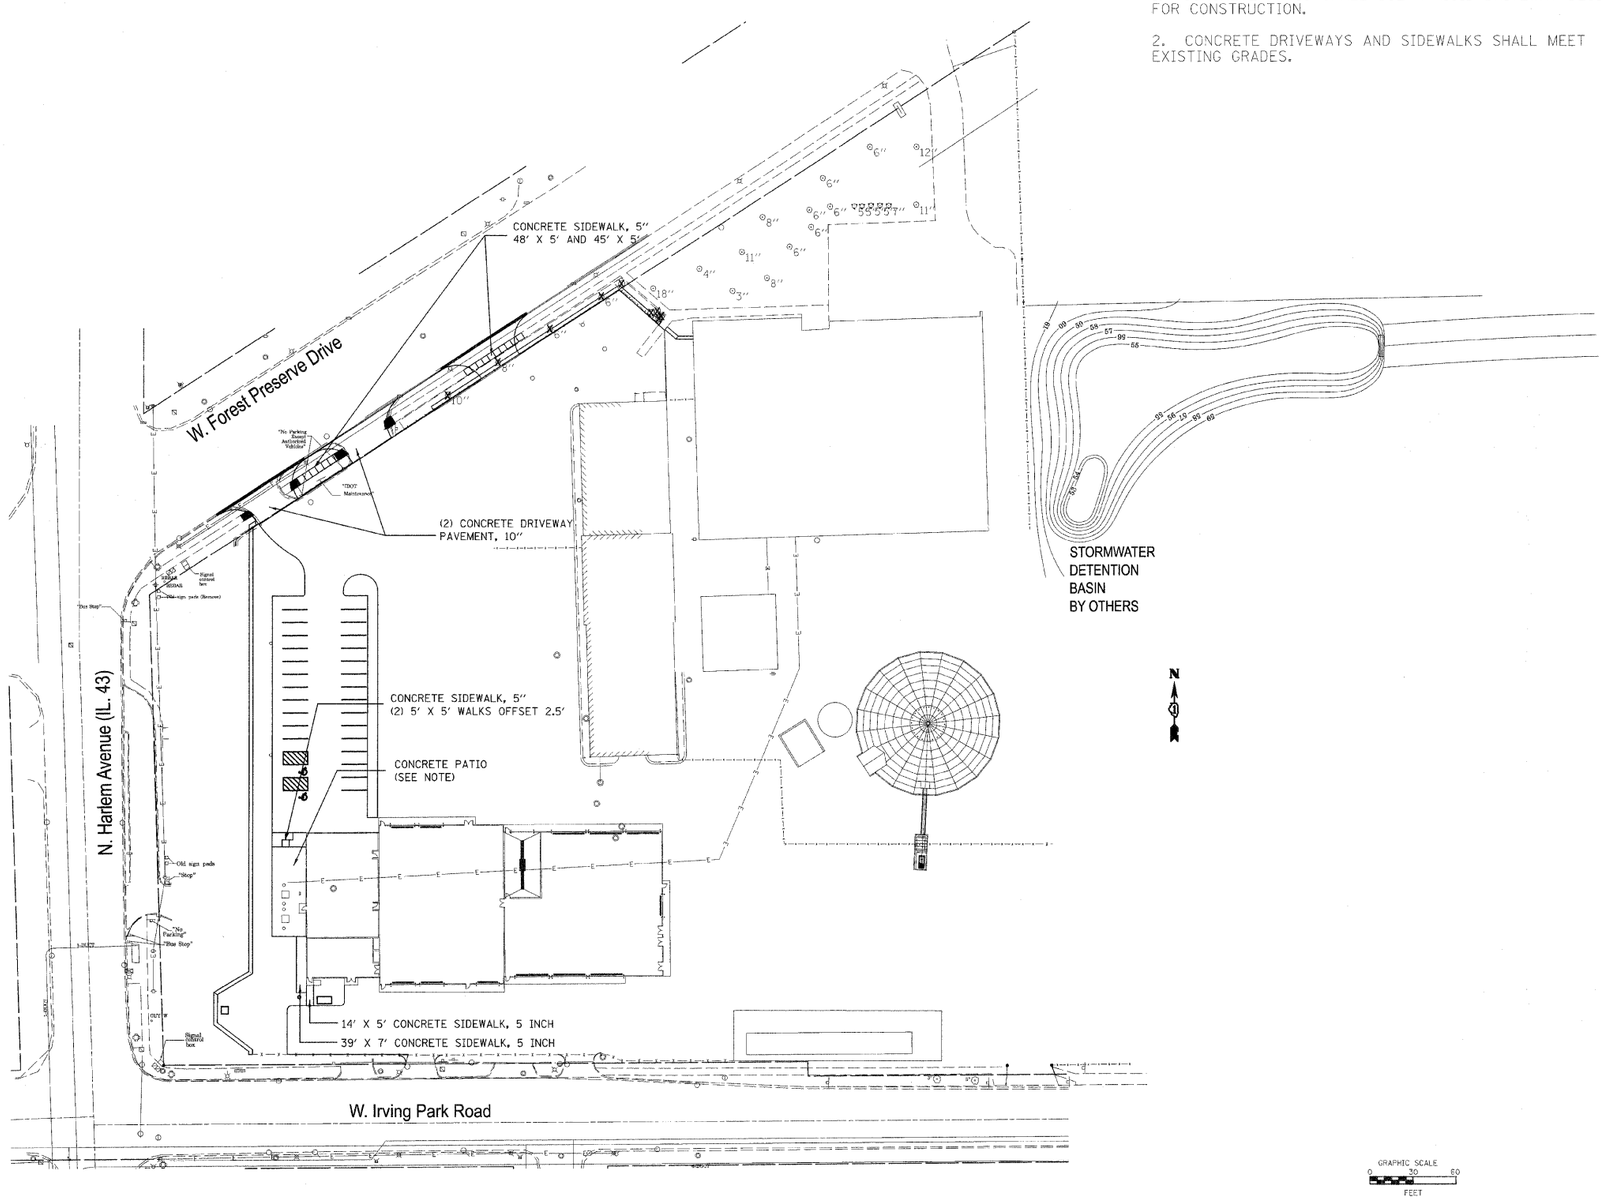


| | | | | | | | | | | | |
|---|---|---|---|---|---|---|---|---|---|---|---|
| FILE NAME = c:\pw_work\pwidot\delrosarioms\d107469\MaintYrd-sht-plan.dgn | USER NAME = delrosarioms | DESIGNED - | REVISED - | STATE OF ILLINOIS DEPARTMENT OF TRANSPORTATION | PROPOSED CONCRETE DRIVEWAY AND SIDEWALK | F.A. RTE. | SECTION | COUNTY | TOTAL SHEETS | SHEET NO. |
| | | DRAWN - | REVISED - | | | VAR | 2010-161-I | COOK | 12 | 5 |
| | PLOT SCALE = 50.0000 ' / IN. | CHECKED - | REVISED - | | | | | CONTRACT NO. 60N78 | | |
| | PLOT DATE = 1/31/2011 | DATE - | REVISED - | | SCALE: SHEET NO. OF SHEETS STA. TO STA. | | ILLINOIS FED. AID PROJECT | | | |