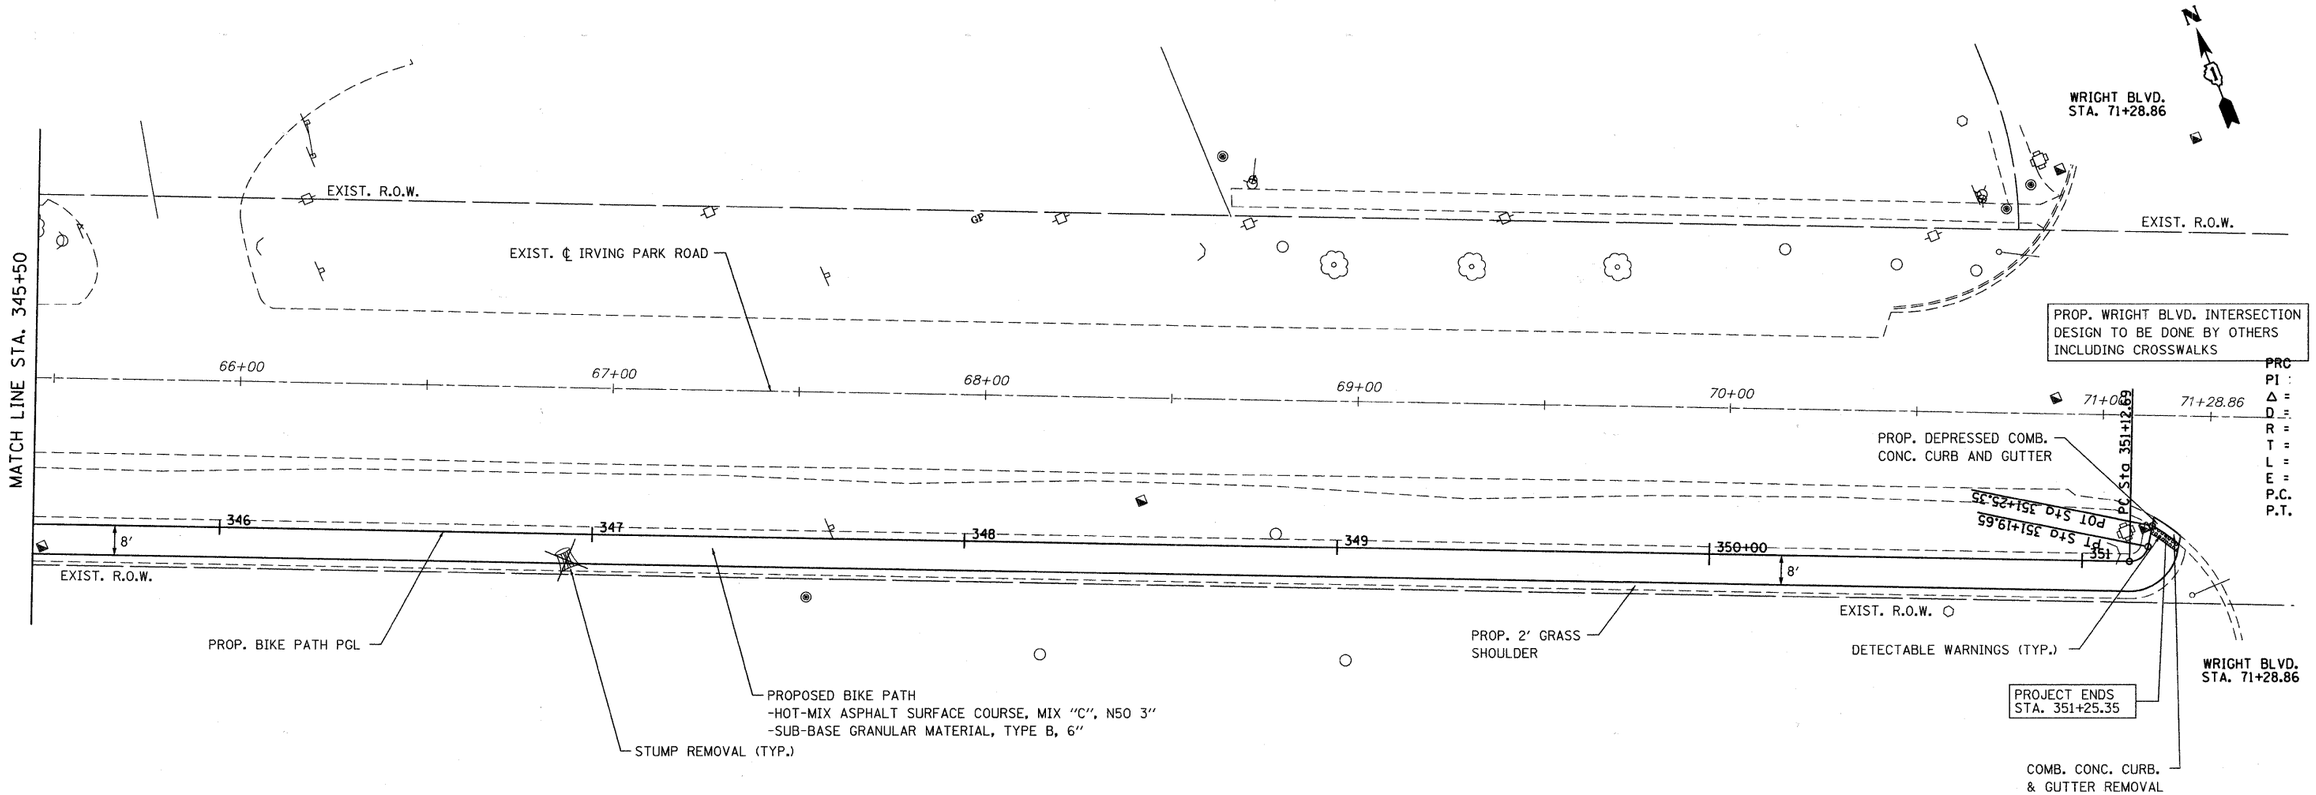

FILE NAME = ...\D163355-sht-plnprf9.dgn	USER NAME = gellwanger	DESIGNED - LP	REVISED -
		DRAWN - LP	REVISED -
	PLOT SCALE = 20.00 ' / IN.	CHECKED - JP	REVISED -
	PLOT DATE = 10/26/2010	DATE - 10/26/2010	REVISED -

STATE OF ILLINOIS
DEPARTMENT OF TRANSPORTATION

IRVING PARK ROAD BIKE PATH
PLAN AND PROFILE

HORIZ. 1"=20'
SCALE: VERT. 1"=5' | SHEET NO. 20 OF 70 SHEETS | STA. 345+50 TO STA. 351+50

F.A. RTE.	SECTION	COUNTY	TOTAL SHEETS	SHEET NO.
	07-00091-00-BT	COOK	70	20
		CONTRACT NO. 63355		
FED. ROAD DIST. NO. 1	ILLINOIS	FED. AID PROJECT		

PLAN: SURVEYED / PLOTTED / ALIGNMENT CHECKED / RT. OF WAY CHECKED / CADD FILE NAME / NOTE BOOK NO. / BY / DATE

PROFILE: SURVEYED / PLOTTED / GRADES CHECKED / B.M. NOTED / STRUCTURE NOTATNS CHKD / NOTE BOOK NO. / BY / DATE