PLAN
SURVEYED
PLOTTED
ABBREV. CHECKED
RT. OF WAY CHECKED
CADD FILE NAME
NOTE BOOK
NO.
BY
DATE

PROFILE
SURVEYED
PLOTTED
ABBREV. CHECKED
BENCH NOTED
STRUCTURE NOTATNS CHKD
NOTE BOOK
NO.
BY
DATE

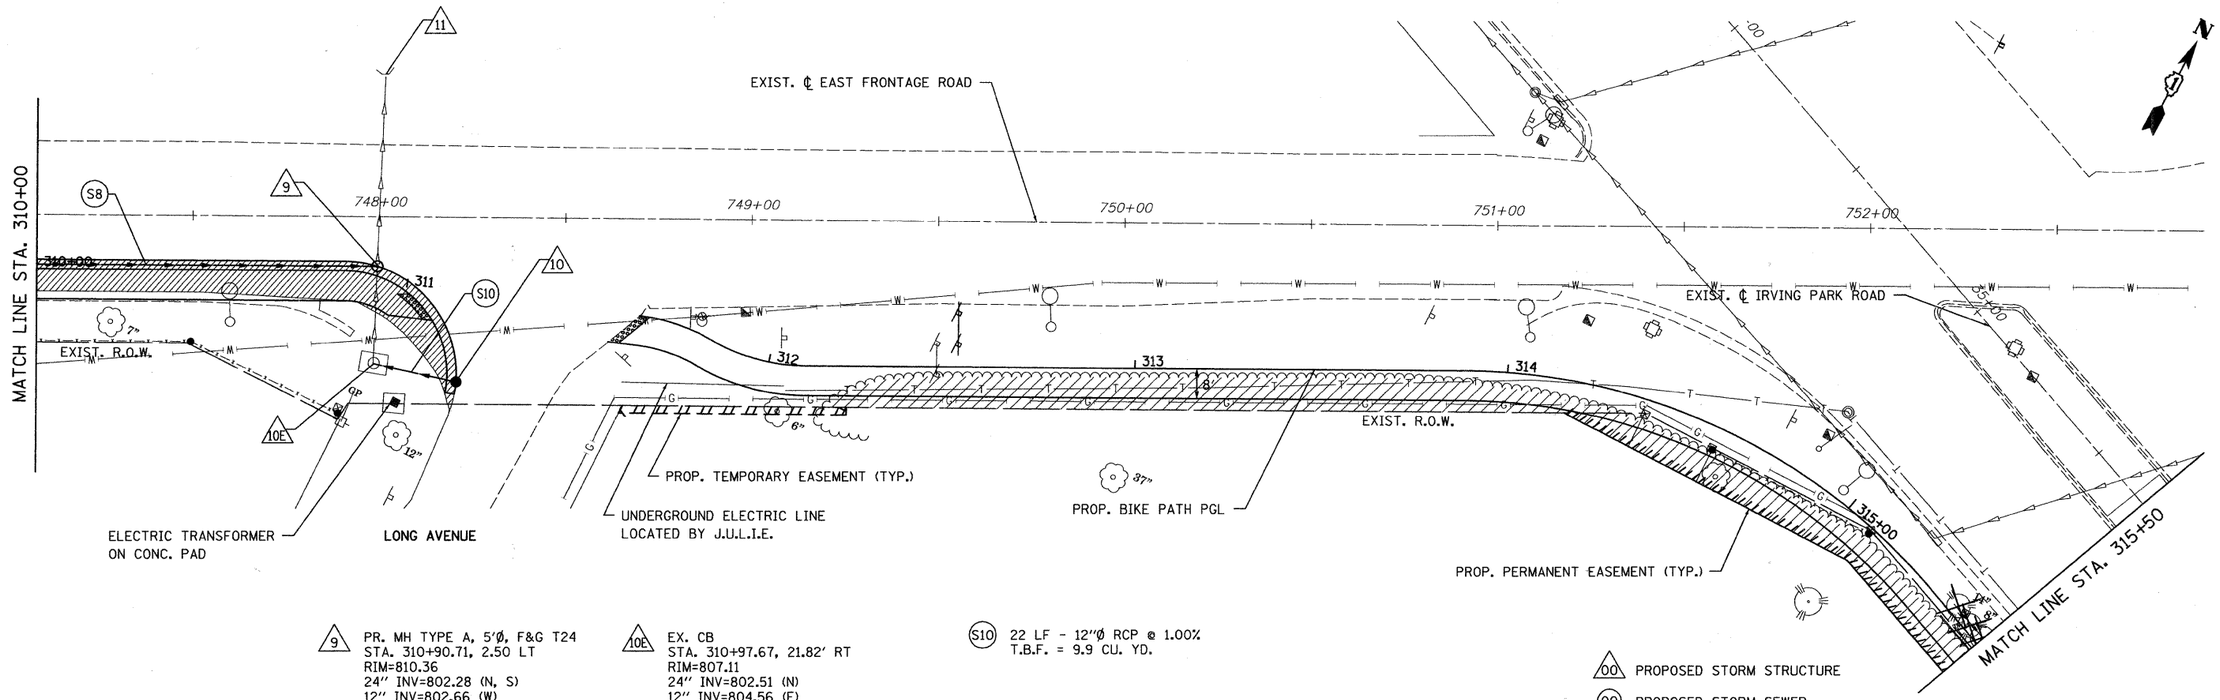

9 PR. MH TYPE A, 5'Ø, F&G T24
STA. 310+90.71, 2.50 LT
RIM=810.36
24" INV=802.28 (N, S)
12" INV=802.66 (W)

10 PR. CB TYPE C, F&G T24
STA. 311+16.06, 23.69' RT
RIM=808.78
12" INV=804.78 (W)

10E EX. CB
STA. 310+97.67, 21.82' RT
RIM=807.11
24" INV=802.51 (N)
12" INV=804.56 (E)

11 EX. FES
24" INV=801.81

S10 22 LF - 12"Ø RCP @ 1.00%
T.B.F. = 9.9 CU. YD.

00 PROPOSED STORM STRUCTURE
(00) PROPOSED STORM SEWER
ADJ STRUCTURE TO BE ADJUSTED
(A) VALVE VAULT TO BE ADJUSTED
R STRUCTURE TO BE REMOVED

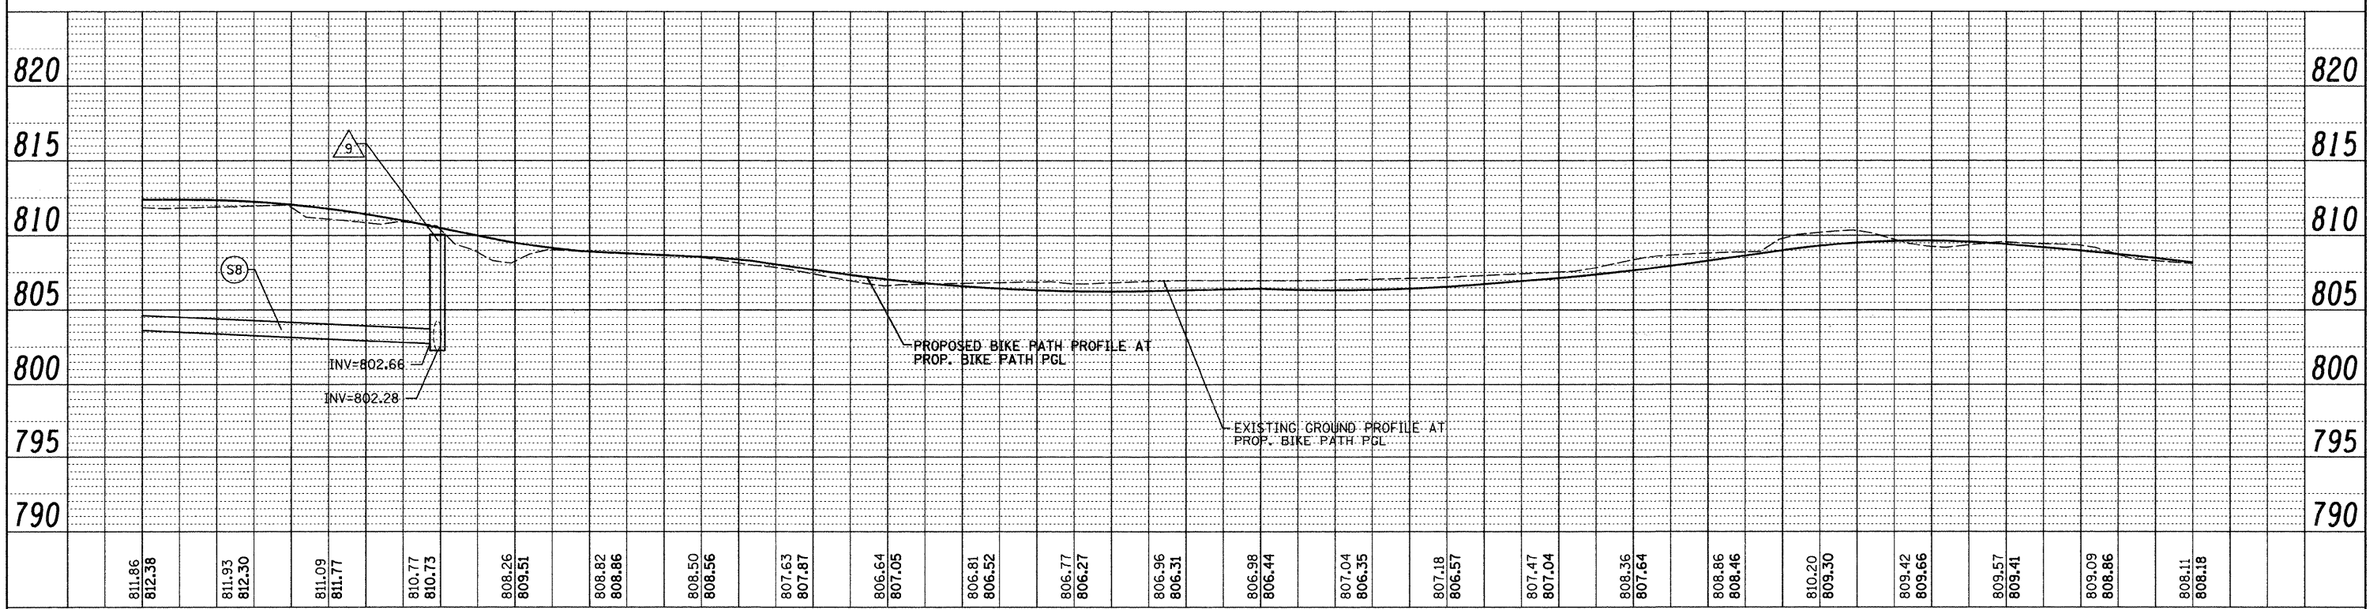

FILE NAME = $FILEA$	USER NAME = $USER$	DESIGNED - LP	REVISED -
		DRAWN - LP	REVISED -
	PLOT SCALE = $SCALE$	CHECKED - JP	REVISED -
	PLOT DATE = 11/3/2010	DATE - 10/26/2010	REVISED -

STATE OF ILLINOIS
DEPARTMENT OF TRANSPORTATION

IRVING PARK ROAD BIKE PATH
DRAINAGE AND UTILITIES

HORIZ. 1"=20'
SCALE: VERT. 1"=5' | SHEET NO. 24 OF 70 SHEETS | STA. 310+00 TO STA. 315+50

F.A. RTE.	SECTION	COUNTY	TOTAL SHEETS	SHEET NO.
	07-00091-00-BT	COOK	70	24
		CONTRACT NO. 63355		
FED. ROAD DIST. NO. 1	ILLINOIS	FED. AID PROJECT		