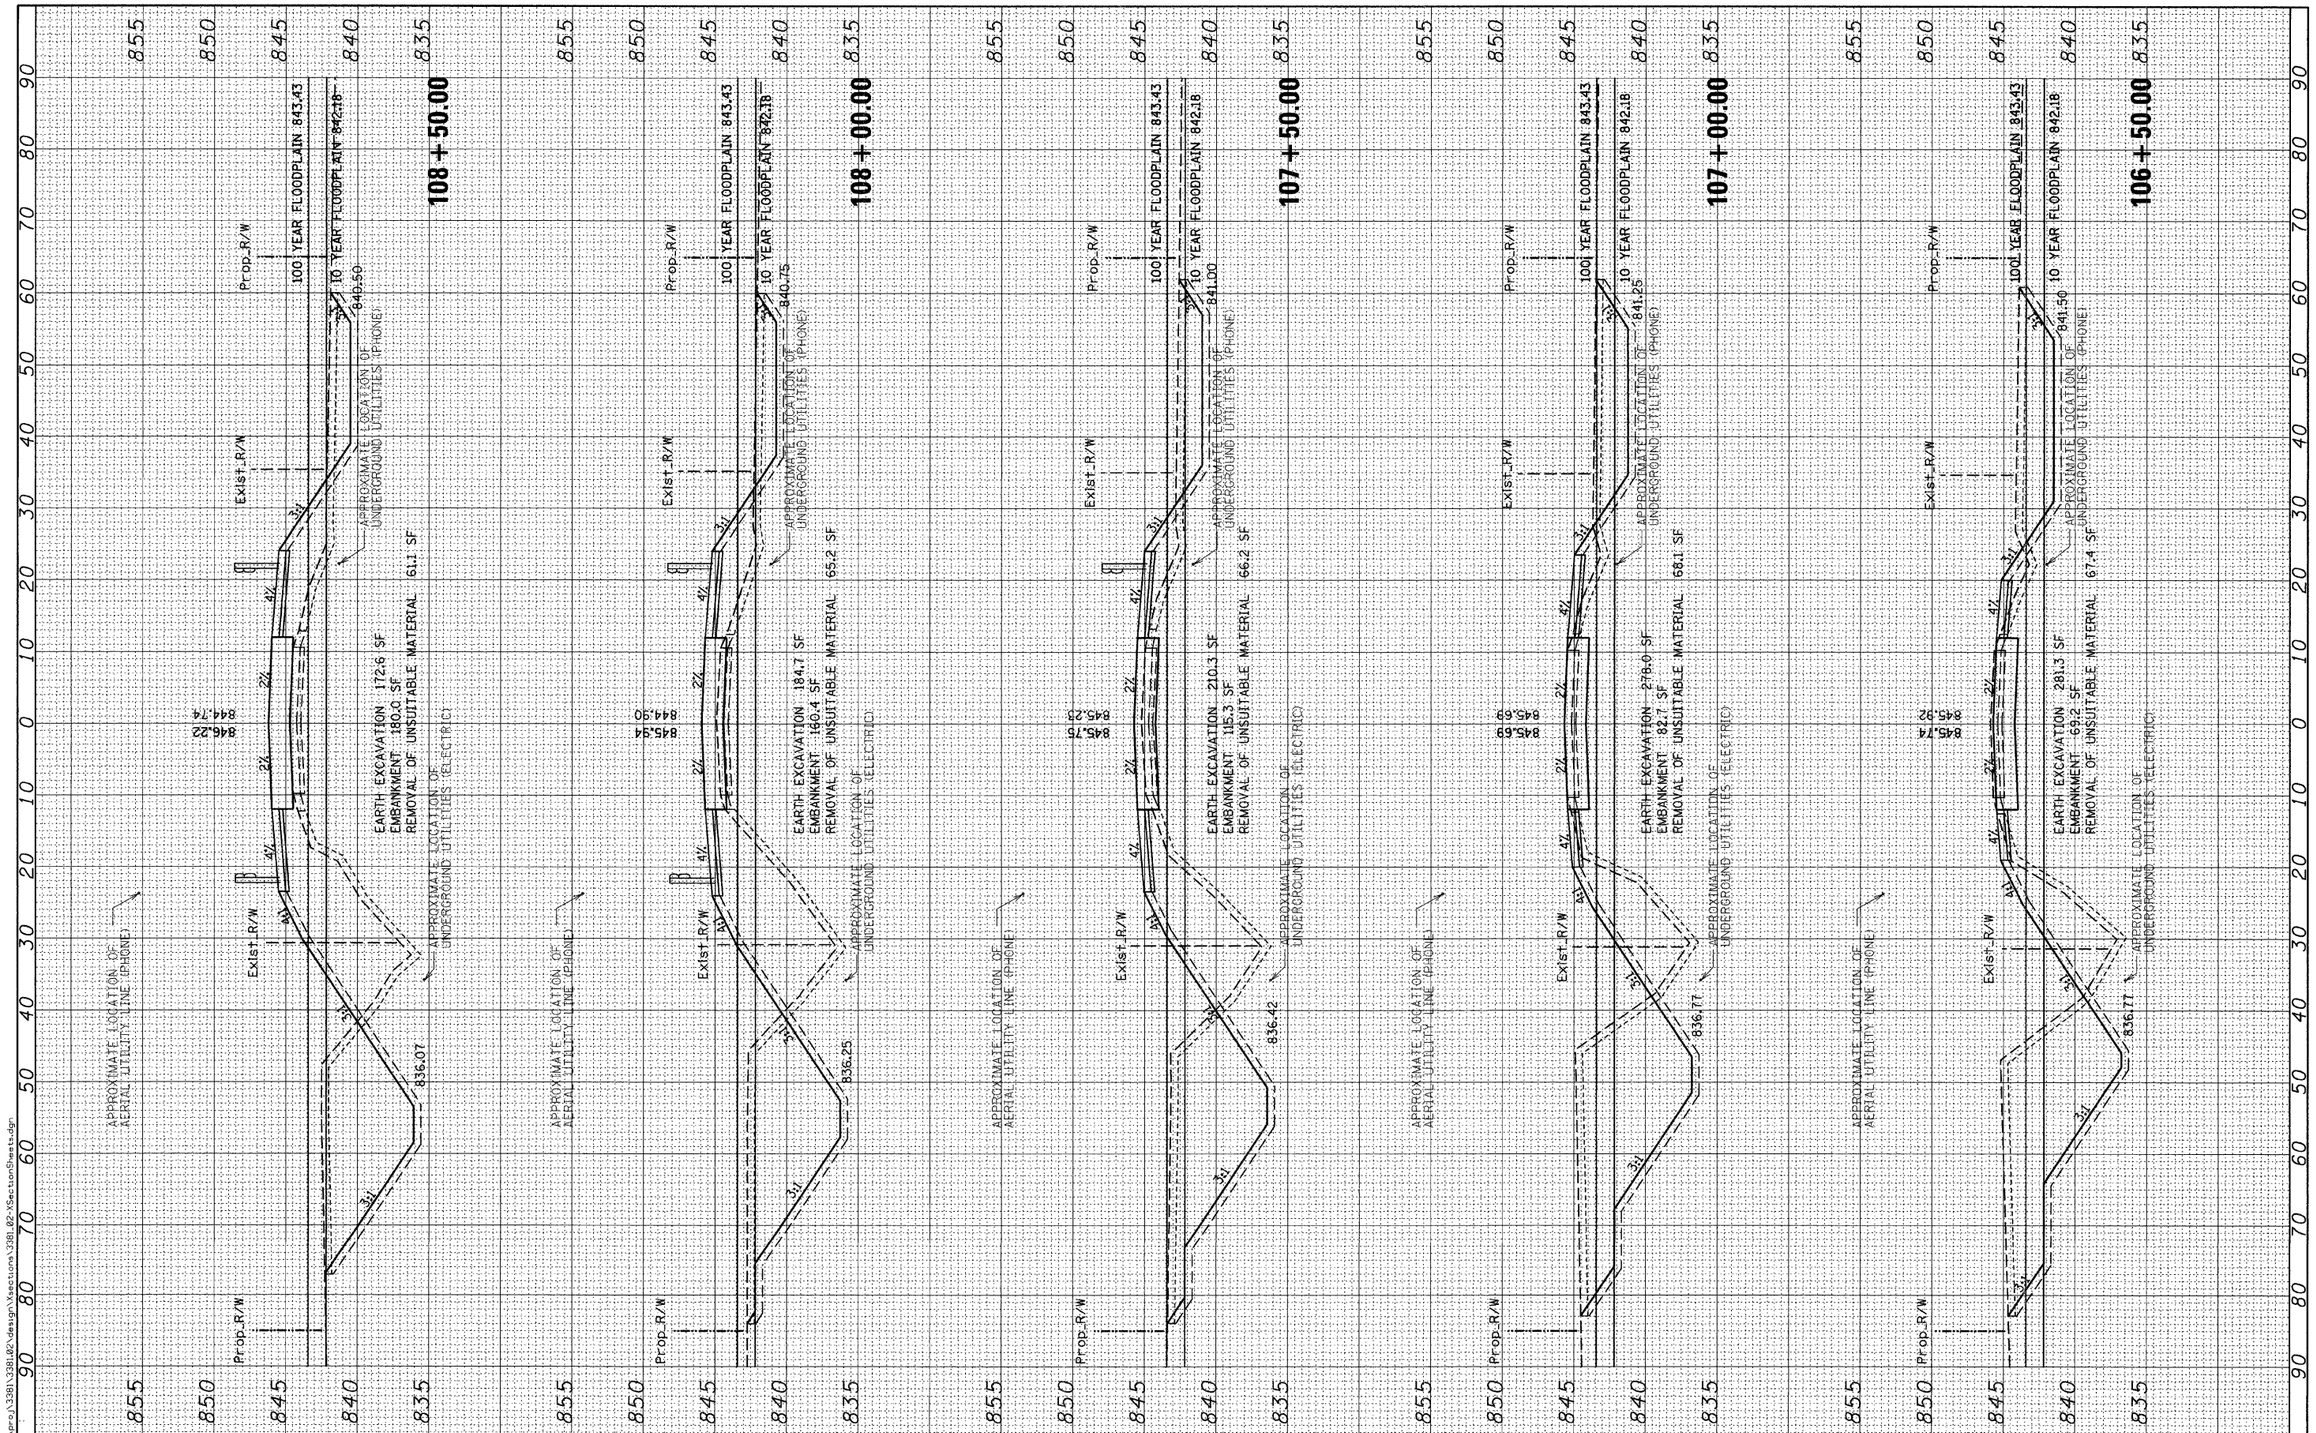


FILE NAME = n:\proj\3381\382\design\Sections\3381_02-1SectionSheets.dgn


Ciorba Group, Inc.
CONSULTING ENGINEERS
5507 North Cumberland Avenue, Suite 402
Chicago, Illinois 60656
Tel. 773.775.4009 Fax 773.775.4014


| | | | |
|---|---|---|---|
| USER NAME = espina | DESIGNED - WBL | REVISED | |
| | DRAWN - WBL | REVISED - | |
| PLOT SCALE = 10.0000 ' / IN. | CHECKED - MJL | REVISED - | |
| PLOT DATE = 2/4/2011 | DATE - 02/07/2011 | REVISED - | |

**McHENRY COUNTY DIVISION OF TRANSPORTATION**

**DUNHAM ROAD CROSS SECTIONS**

SCALE: 1"=5' (V) 1"=10' (H) STA. 106+50.00 TO STA. 108+50.00

| F.A. RTE. | SECTION | COUNTY | TOTAL SHEETS | SHEET NO. |
|---|---|---|---|---|
| | 07-00340-00-BR | MCHENRY | 46 | 43 |
| | | CONTRACT NO. 63552 | | |
| FED. ROAD DIST. NO. | ILLINOIS | FED. AID PROJECT | | |