PR CURVE PEPSI-1

PI STA. = 101+35.79
N=1,856,519.43
E=1,126,717.82
Δ = 26° 08′ 37″ (LT)
D = 68° 12′ 33″
R = 84.00′
T = 19.50′
L = 38.33′
E = 2.23′
e = NC
T.R. = N/A
S.E. RUN = N/A
P.C. STA = 101+16.29
N=1,856,514.58
E=1,126,698.92
P.C.C. STA = 101+54.62
N=1,856,532.10
E=1,126,732.64

PR CURVE PEPSI-2

PI STA. = 101+75.75
N=1,856,545.84
E=1,126,748.70
Δ = 51° 19′ 04″ (LT)
D = 130° 13′ 04″
R = 44.00′
T = 21.14′
L = 39.41′
E = 4.81′
e = NC
T.R. = N/A
S.E. RUN = N/A
P.C.C. STA = 101+54.62
N=1,856,532.10
E=1,126,732.64
P.C.C. STA = 101+94.03
N=1,856,566.97
E=1,126,748.02

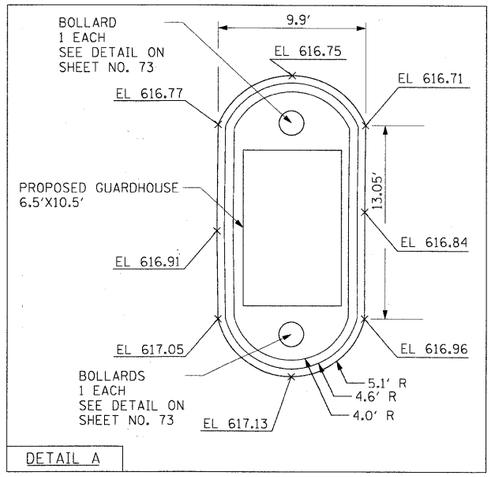

DETAIL A

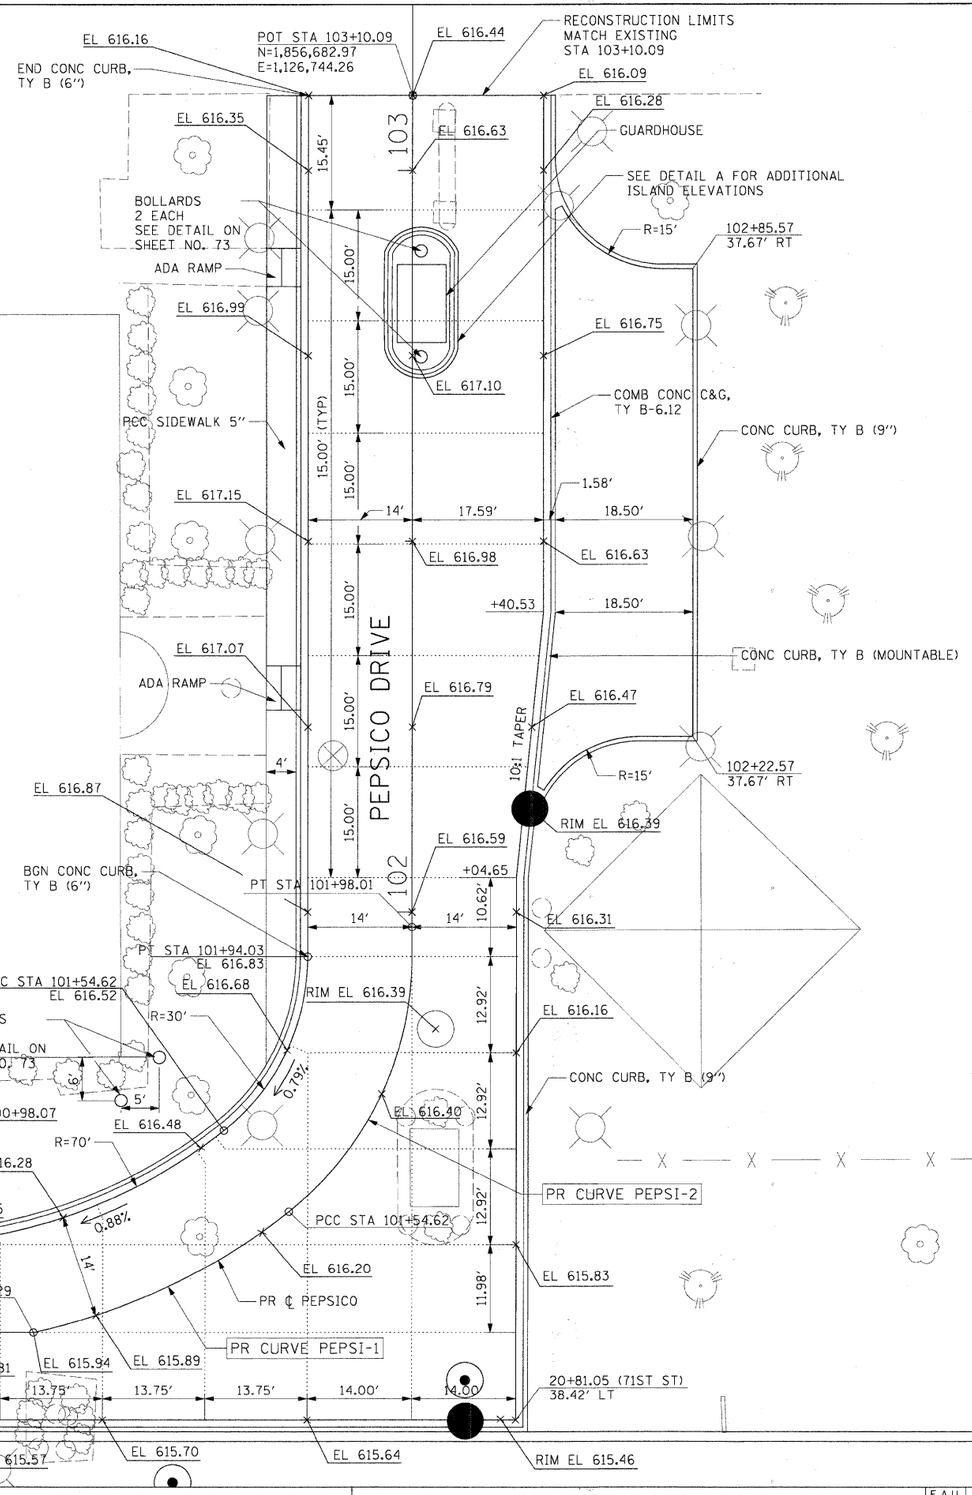

AECOM	USER NAME = manoj	DESIGNED - KK	REVISED -
	PLOT SCALE = 10.000 ' / in.	DRAWN - ST	REVISED -
	PLOT DATE = 2/17/2011	CHECKED - TJW	REVISED -
		DATE - FEBRUARY 17, 2011	REVISED -

STATE OF ILLINOIS
DEPARTMENT OF TRANSPORTATION

INTERSECTION DETAIL PLAN
PEPSICO DRIVEWAY

SCALE: 1″=10′ | SHEET NO. 1 OF 1 SHEETS | STA 58+60.00 TO STA 60+00.00

F.A.U. RTE.	SECTION	COUNTY	TOTAL SHEETS	SHEET NO.
1537	06-00050-00-GS	COOK	209	66
		CONTRACT NO. 63556		
FED. ROAD DIST. NO. 1	ILLINOIS	FED. AID PROJECT CRE-9003(709)		

FILE NAME = P:\60155877\200_CAD\201_Drawings\Sheets\Civil\60155877-sht-intersec-21.dgn