SECTION 24, TOWNSHIP 38, RANGE 12
SECTION 25, TOWNSHIP 38, RANGE 12

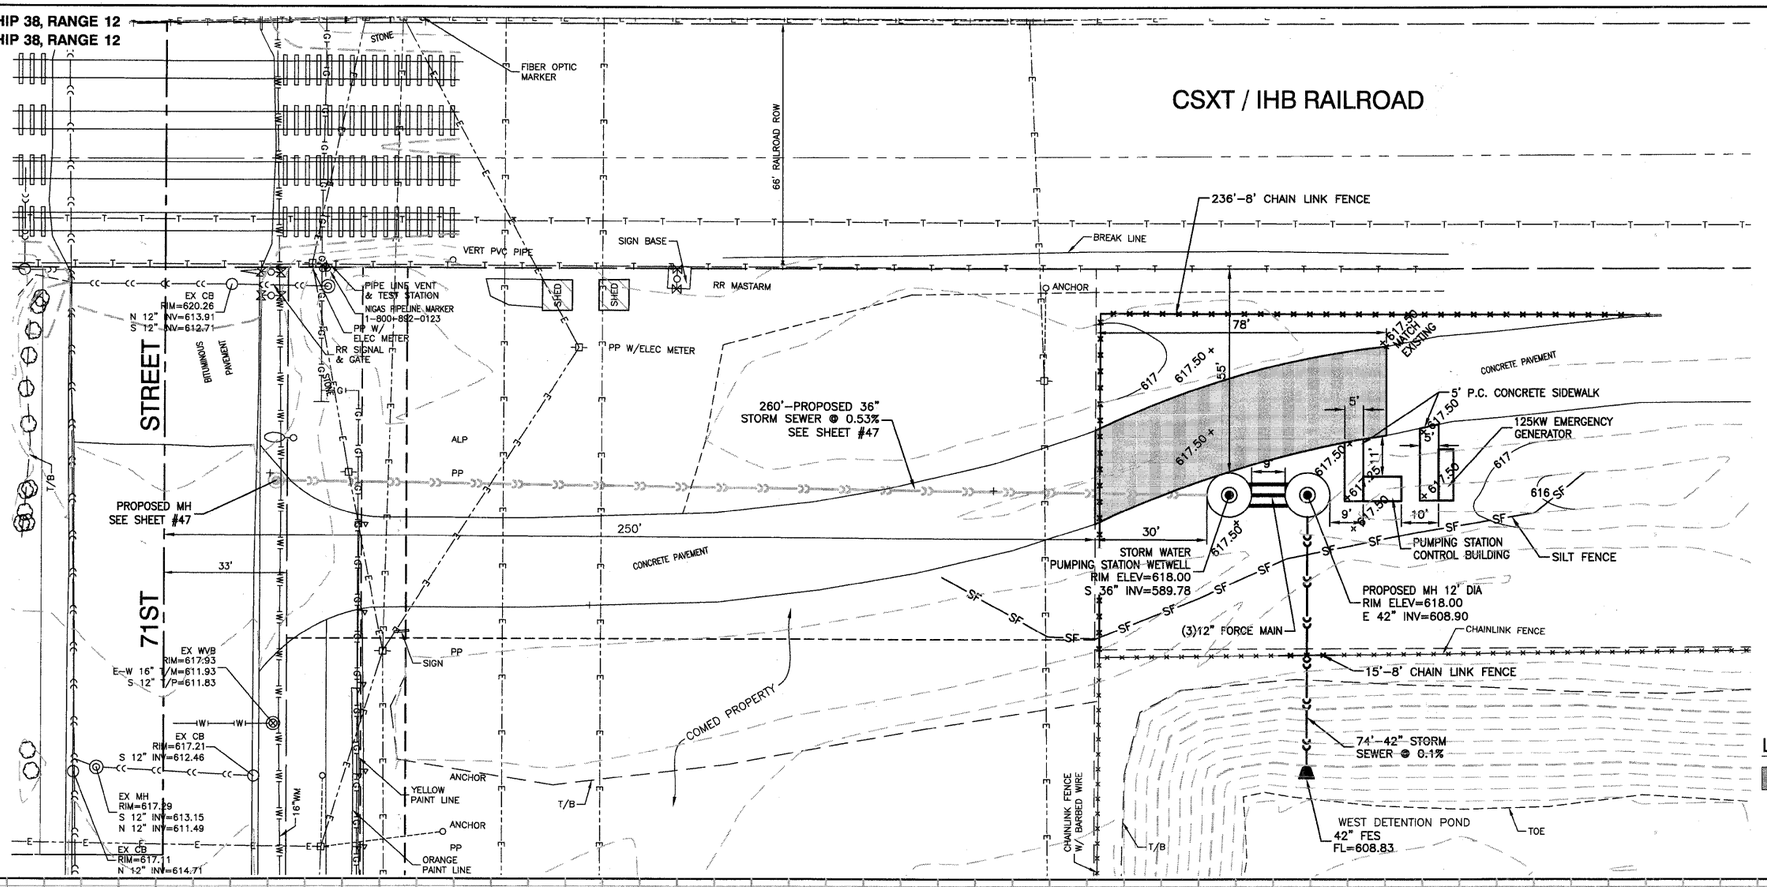

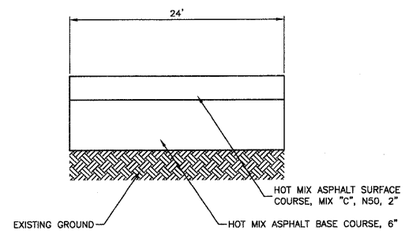

PAVEMENT DETAIL

ADJACENT TO PUMPING STATION

LEGEND

HOT MIX ASPHALT SURFACE COURSE, MIX "C", N50, 2" AND HOT MIX ASPHALT BASE COURSE, 6"

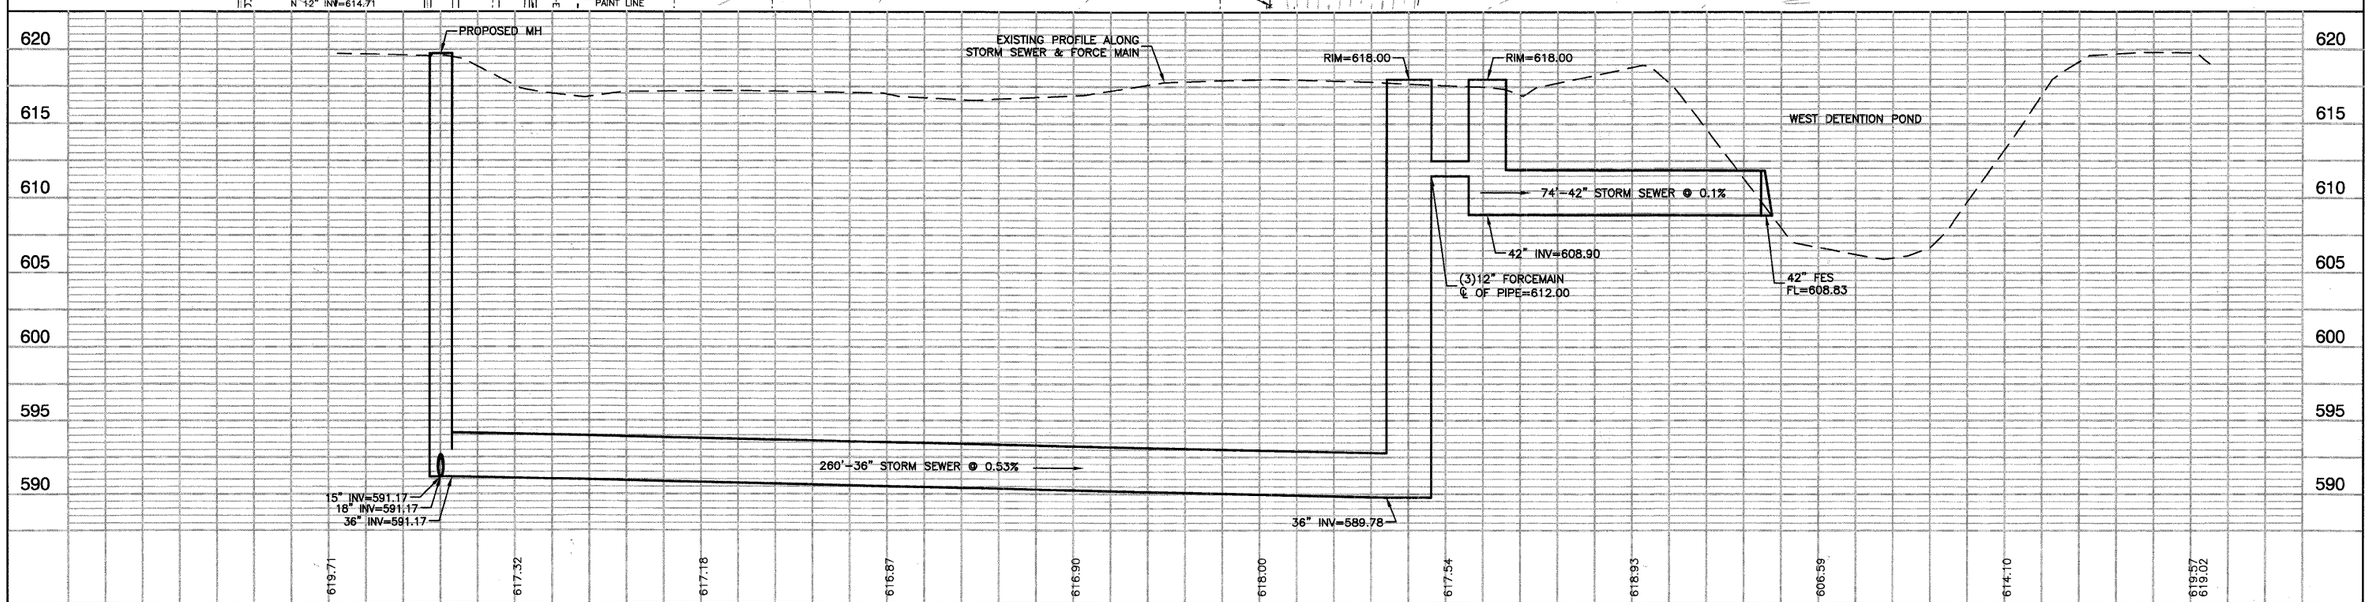

PLAN — SURVEYED / PLOTTED / ALIGNMENT CHECKED / R.O.W. CHECKED / CADD FILE NAME / NOTE BOOK / NO. / BY / DATE

PROFILE — SURVEYED / PLOTTED / GRADES CHECKED / CALCULATED / NOTE BOOK / BY / DATE

FILE NAME = 09353_02-PLPR-01 - IDOT PLPR02	USER NAME =	DESIGNED — PKB	REVISED — REL - 02-09-11	STATE OF ILLINOIS DEPARTMENT OF TRANSPORTATION	71ST STREET
		CHECKED — PKB	REVISED —		PUMPING STATION PLAN & PROFILE
	PLOT SCALE =	DRAWN — PS	REVISED —		SCALE: H 1"=20 V 1"=5' | SHEET NO. 89 OF 209 SHEETS | STA. TO STA.
	PLOT DATE = 12/23/10	CHECKED — AG	REVISED —		

F.A.U. RTE.	SECTION	COUNTY	TOTAL SHEETS	SHEET NO.
1537	06-00050-00-GS	COOK	209	89
		CONTRACT NO. 63556		
FED. ROAD DIST. NO. 1	ILLINOIS	FED. AID PROJECT CRE-9003(709)		

IT SAVED BY: RGONDEK ON 2/8/11
OTTED BY: RICHARD GONDEK ON 2/8/11