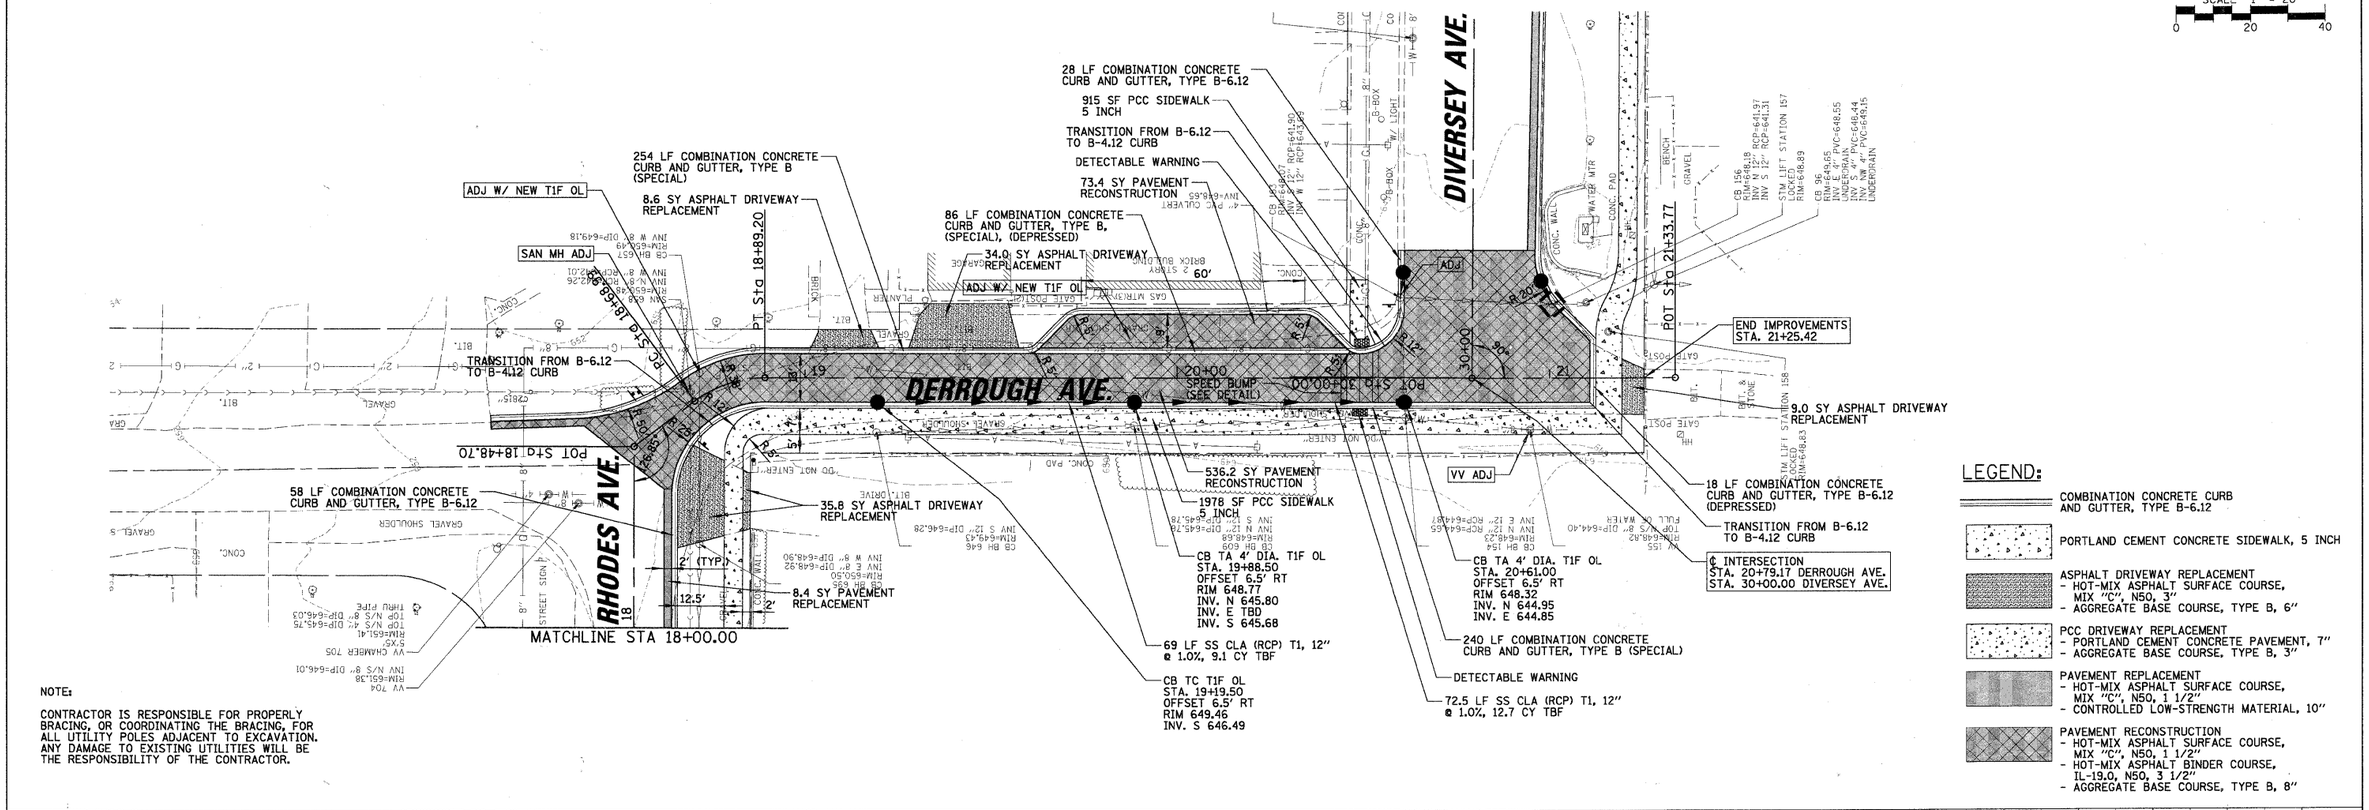

NOTE:

CONTRACTOR IS RESPONSIBLE FOR PROPERLY BRACING, OR COORDINATING THE BRACING, FOR ALL UTILITY POLES ADJACENT TO EXCAVATION. ANY DAMAGE TO EXISTING UTILITIES WILL BE THE RESPONSIBILITY OF THE CONTRACTOR.

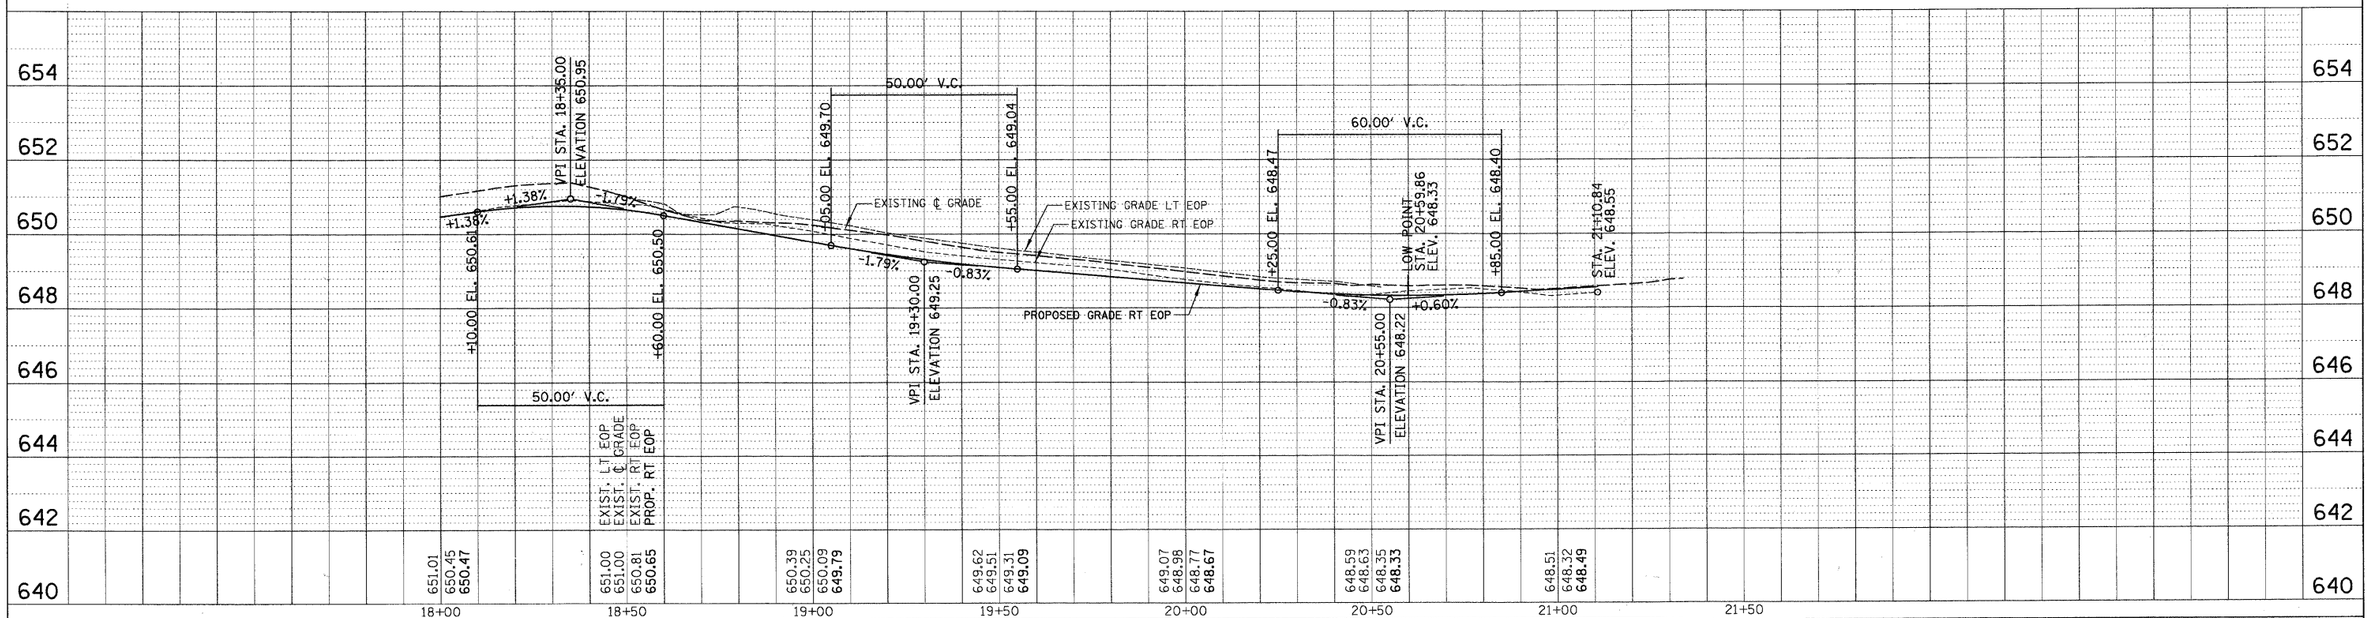

FILE NAME =	USER NAME = EDTODA	DESIGNED - AMP	REVISED -
N:\NORTHLAKE\940032DC107\Civil\rpp3_dc107.sht		DRAWN - EDT	REVISED -
	PLOT SCALE = 20'	CHECKED - MEW	REVISED -
	PLOT DATE = 2/8/2011	DATE - 02/08/11	REVISED -

STATE OF ILLINOIS
DEPARTMENT OF TRANSPORTATION

PROPOSED ROADWAY PLAN AND PROFILE

SCALE: 20' | SHEET NO. OF SHEETS | STA. 15+50.00 TO STA. 20+00.00

F.A. RTE.	SECTION	COUNTY	TOTAL SHEETS	SHEET NO.
----	10-00074-00-SW	COOK	22	10
		CONTRACT NO. 63559		
	ILLINOIS FED. AID PROJECT			