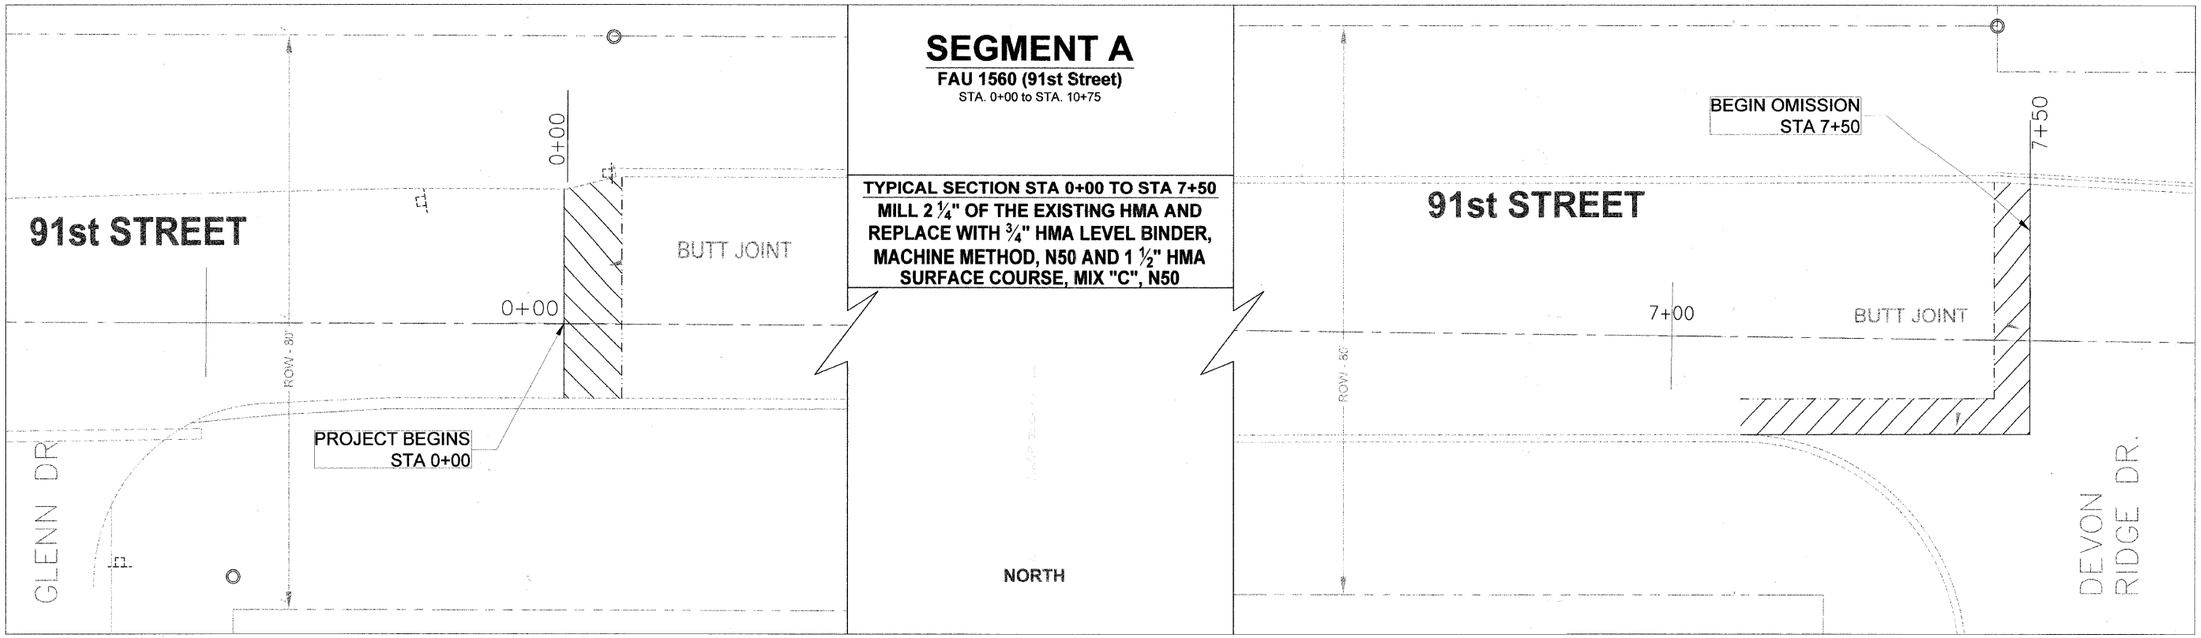

SEGMENT A

FAU 1560 (91st Street)
STA. 0+00 to STA. 10+75

TYPICAL SECTION STA 0+00 TO STA 7+50
MILL 2 ¼" OF THE EXISTING HMA AND REPLACE WITH ¾" HMA LEVEL BINDER, MACHINE METHOD, N50 AND 1 ½" HMA SURFACE COURSE, MIX "C", N50

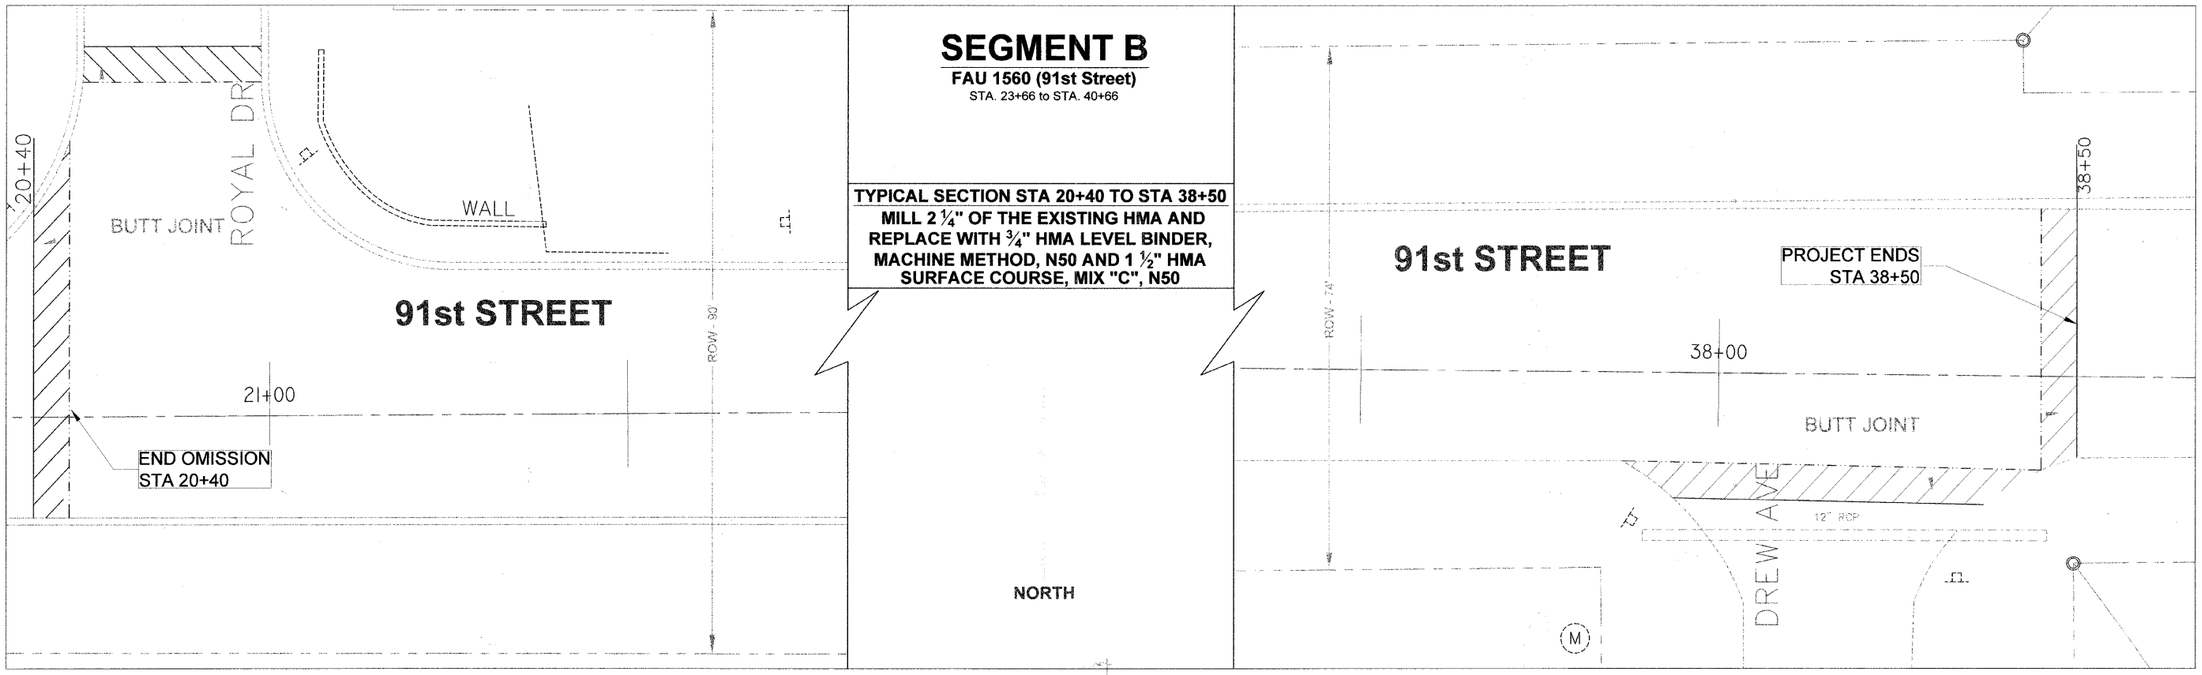

SEGMENT B

FAU 1560 (91st Street)
STA. 23+66 to STA. 40+66

TYPICAL SECTION STA 20+40 TO STA 38+50
MILL 2 ¼" OF THE EXISTING HMA AND REPLACE WITH ¾" HMA LEVEL BINDER, MACHINE METHOD, N50 AND 1 ½" HMA SURFACE COURSE, MIX "C", N50

FILE NAME	USER NAME	DESIGNED - JPS	REVISED - 2/3/2010	STATE OF ILLINOIS DEPARTMENT OF TRANSPORTATION	TERMINI DETAILS 91ST STREET
SHEET.DGN		DRAWN - JPS	REVISED -		
	PLOT SCALE	CHECKED - PDM	REVISED -		SCALE: 1:10 STA. 0+00 TO STA. 38+50
	PLOT DATE	DATE - 12/10/2010	REVISED -		

F.A.U. RTE.	SECTION	COUNTY	TOTAL SHEETS	SHEET NO.
1560	09-00041-00-RS	DUPAGE	9	4
		CONTRACT NO: 63560		
FED. ROAD DIST. NO.	ILLINOIS	FED. AID PROJECT		