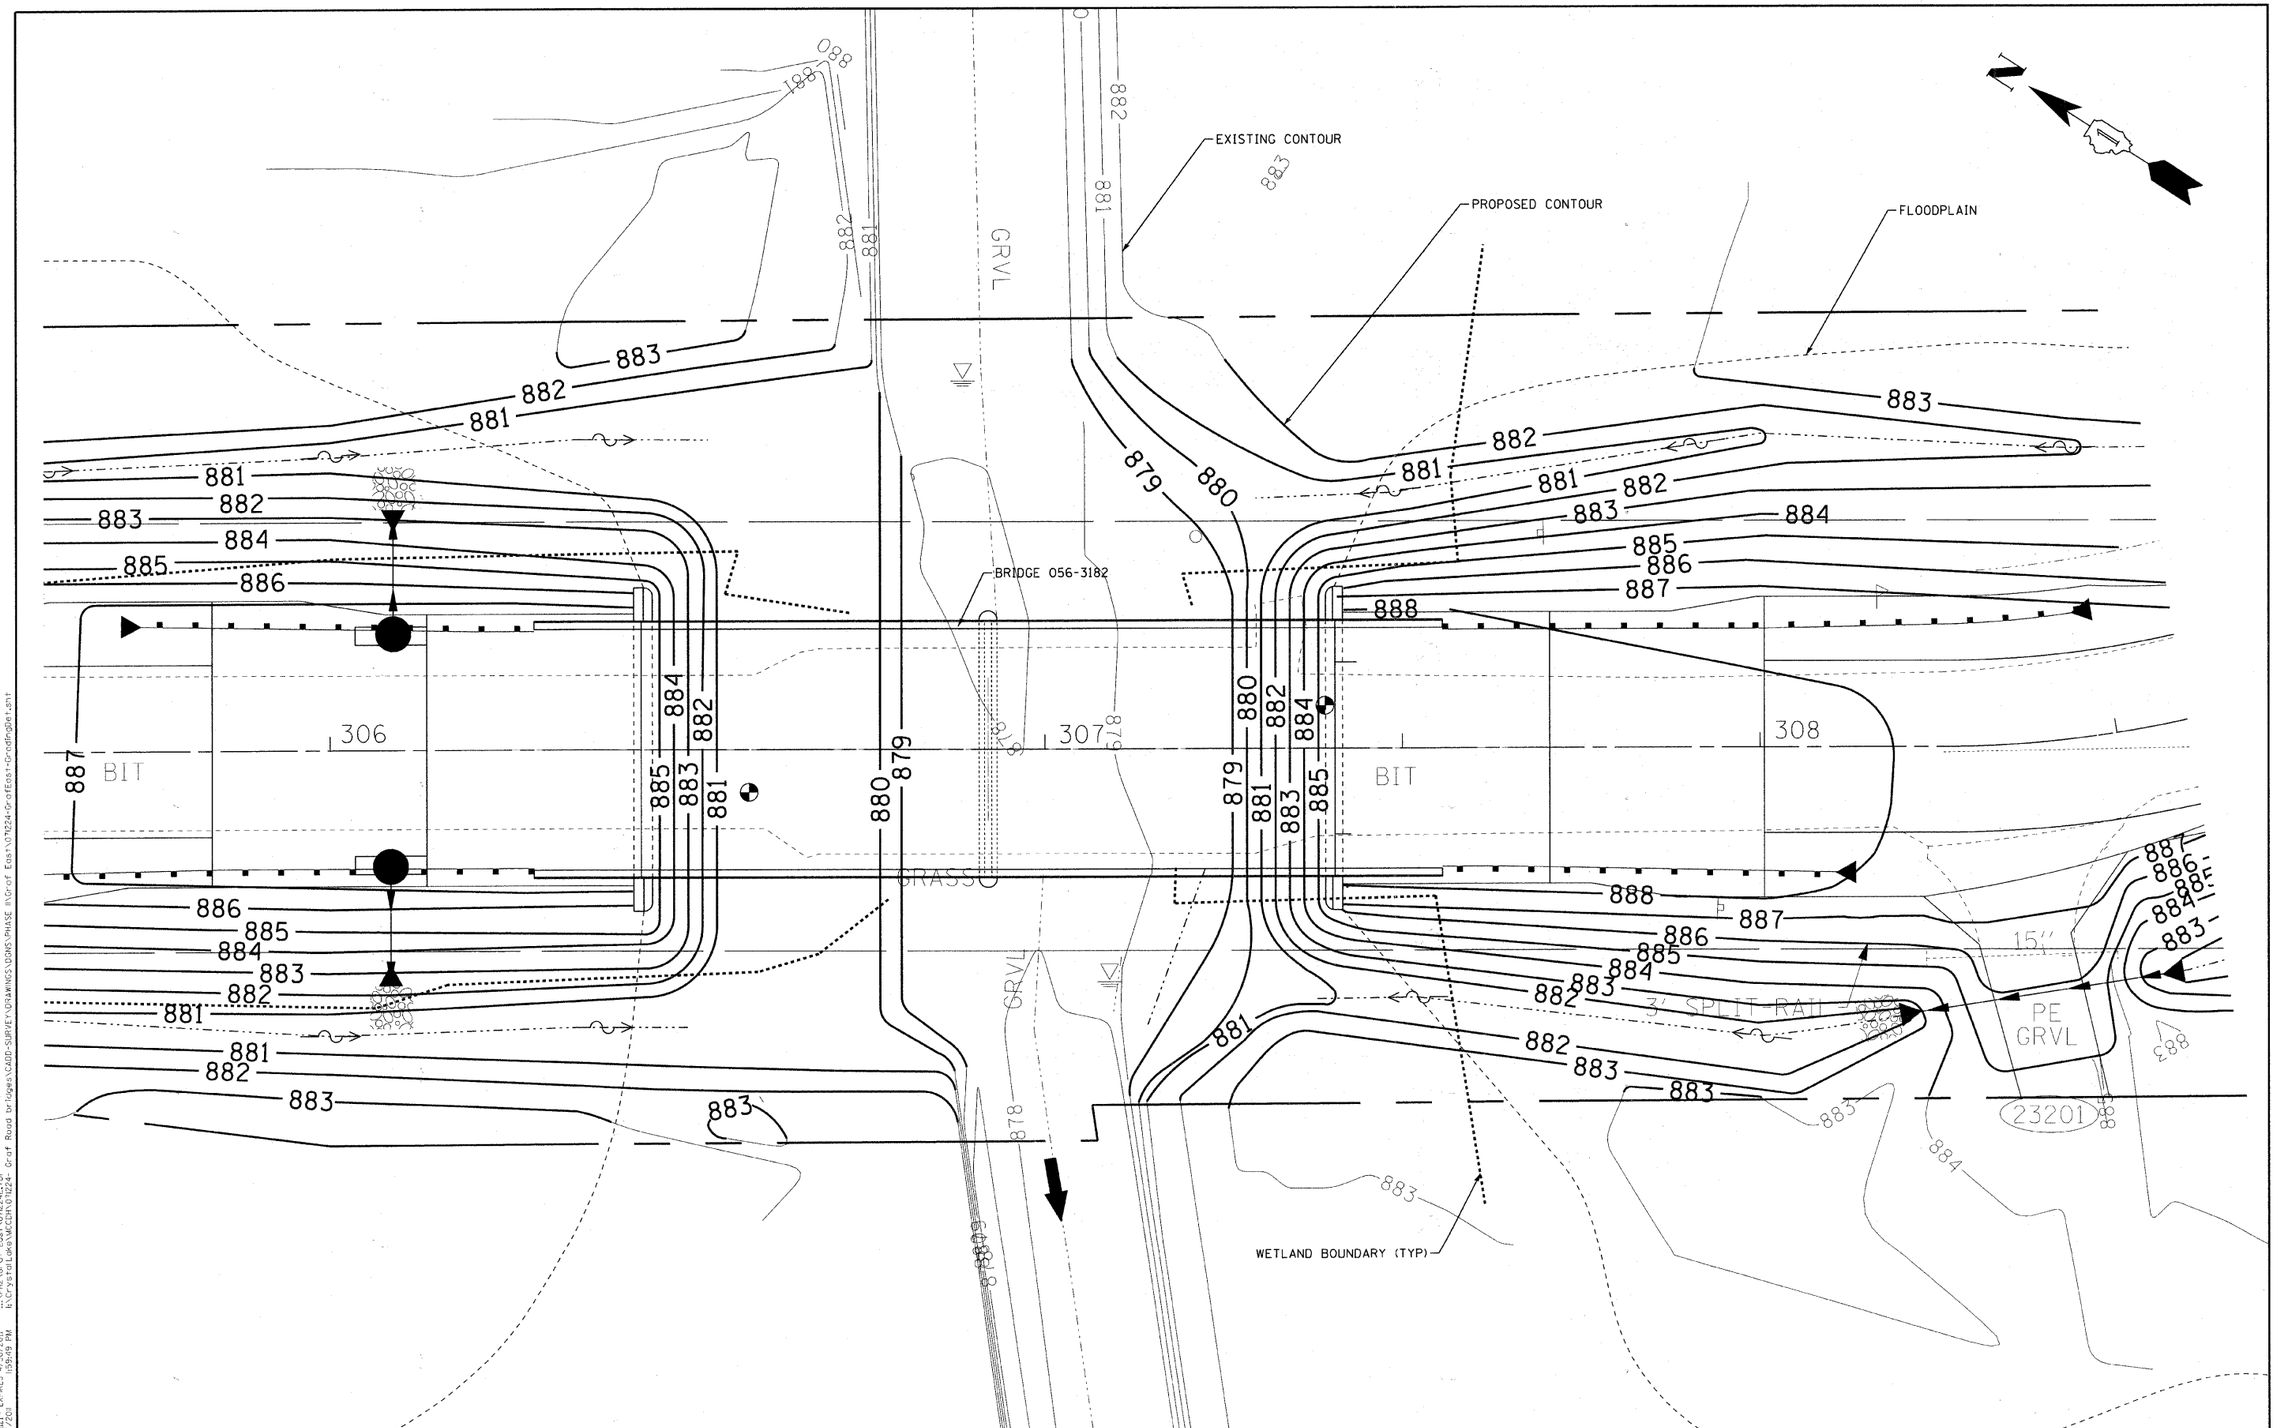

COPYRIGHT © 2011 BY BAXTER & WOODMAN, INC.
STATE OF ILLINOIS - PROFESSIONAL DESIGN FIRM
LICENSE NO. - 184-001121 - EXPIRES 4/30/2011
522rkm 2/7/2011 1:59:49 PM
...\plotdriver\PDF22x34.plt
...\PH2\Graf East\071224E.tbl
I:\Crystal Lake\MCCDH\071224 - Graf Road bridges\CADD-SURVEY\DRAWINGS\DGNS\PHASE II\Graf East\071224-GrafEast-GradingDet.sht

BAXTER & WOODMAN Consulting Engineers

DESIGNED - CAC	REVISED - 12/31/10 PER MCDOT		
DRAWN - BCD	REVISED - 02/01/11 PER MCDOT		
CHECKED - MDW	REVISED - 02/01/11 PER IDOT		
DATE - 10/08/10	FILE -		

MCHENRY COUNTY DIVISION OF TRANSPORTATION
GRAF ROAD BRIDGE OVER
LAWRENCE CREEK

GRADING DETAIL AT BRIDGE ABUTMENT

SCALE: 1"=10' STA. 305+60 TO STA. 308+60

TR RTE	SECTION	COUNTY	TOTAL SHEETS	SHEET NO.
0037	06-00322-00-BR	MCHENRY	54	22
	C-91-358-06	CONTRACT NO. 63569		
FED. ROAD DIST. NO. 1	ILLINOIS	FED. AID PROJECT BROS-0001(683)		