TYPICAL SECTIONS

STA. 68+74 - 69+27

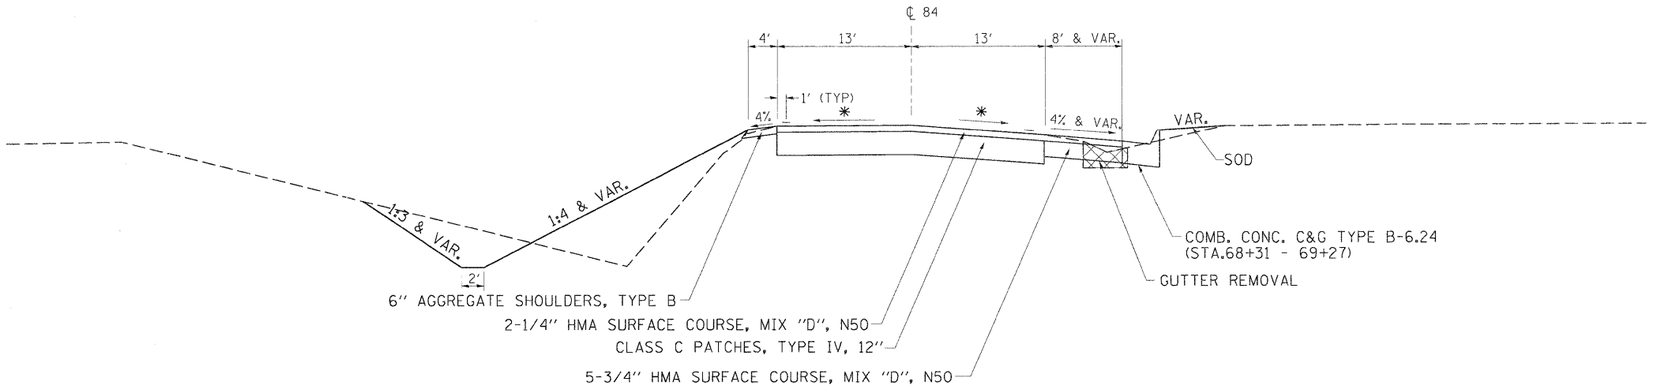

STA. 68+31 - 68+74

* MATCH EXISTING CROSS SLOPE

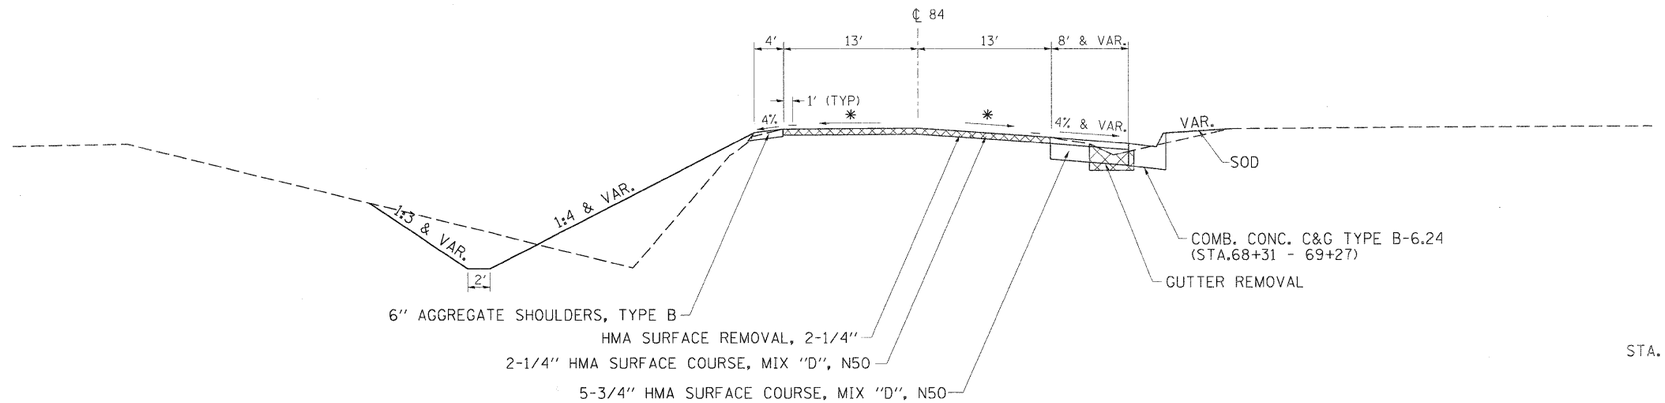

STA. 69+27 - 70+00

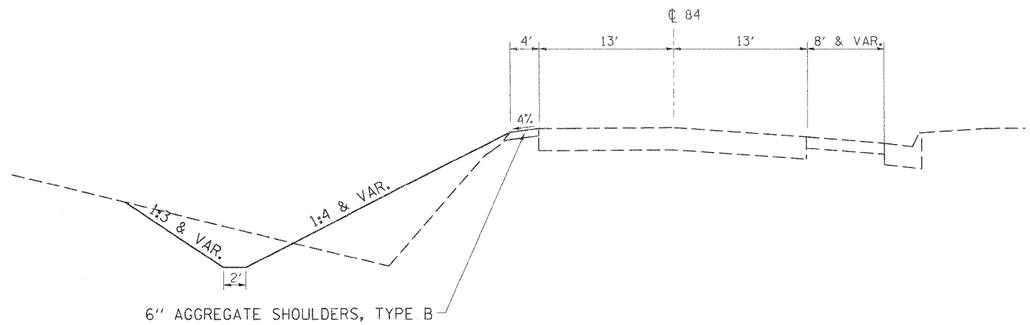

FILE NAME = c:\pw_work\pwidot\cushmanbw\d0133431\D268428-sht-typical.dgn	USER NAME = cushmanbw	DESIGNED -	REVISED -
		DRAWN -	REVISED -
	PLOT SCALE = 20.0000 ' / IN.	CHECKED -	REVISED -
	PLOT DATE = Wed Oct 06 07:52:29 2010	DATE -	REVISED -

STATE OF ILLINOIS
DEPARTMENT OF TRANSPORTATION

TYPICAL SECTIONS

SCALE: | SHEET NO. OF SHEETS | STA. | TO STA.

F.A.U. RTE.	SECTION	COUNTY	TOTAL SHEETS	SHEET NO.
5857	1R-T	ROCK ISLAND	25	6
		CONTRACT NO. 64E31		
	ILLINOIS FED. AID PROJECT			