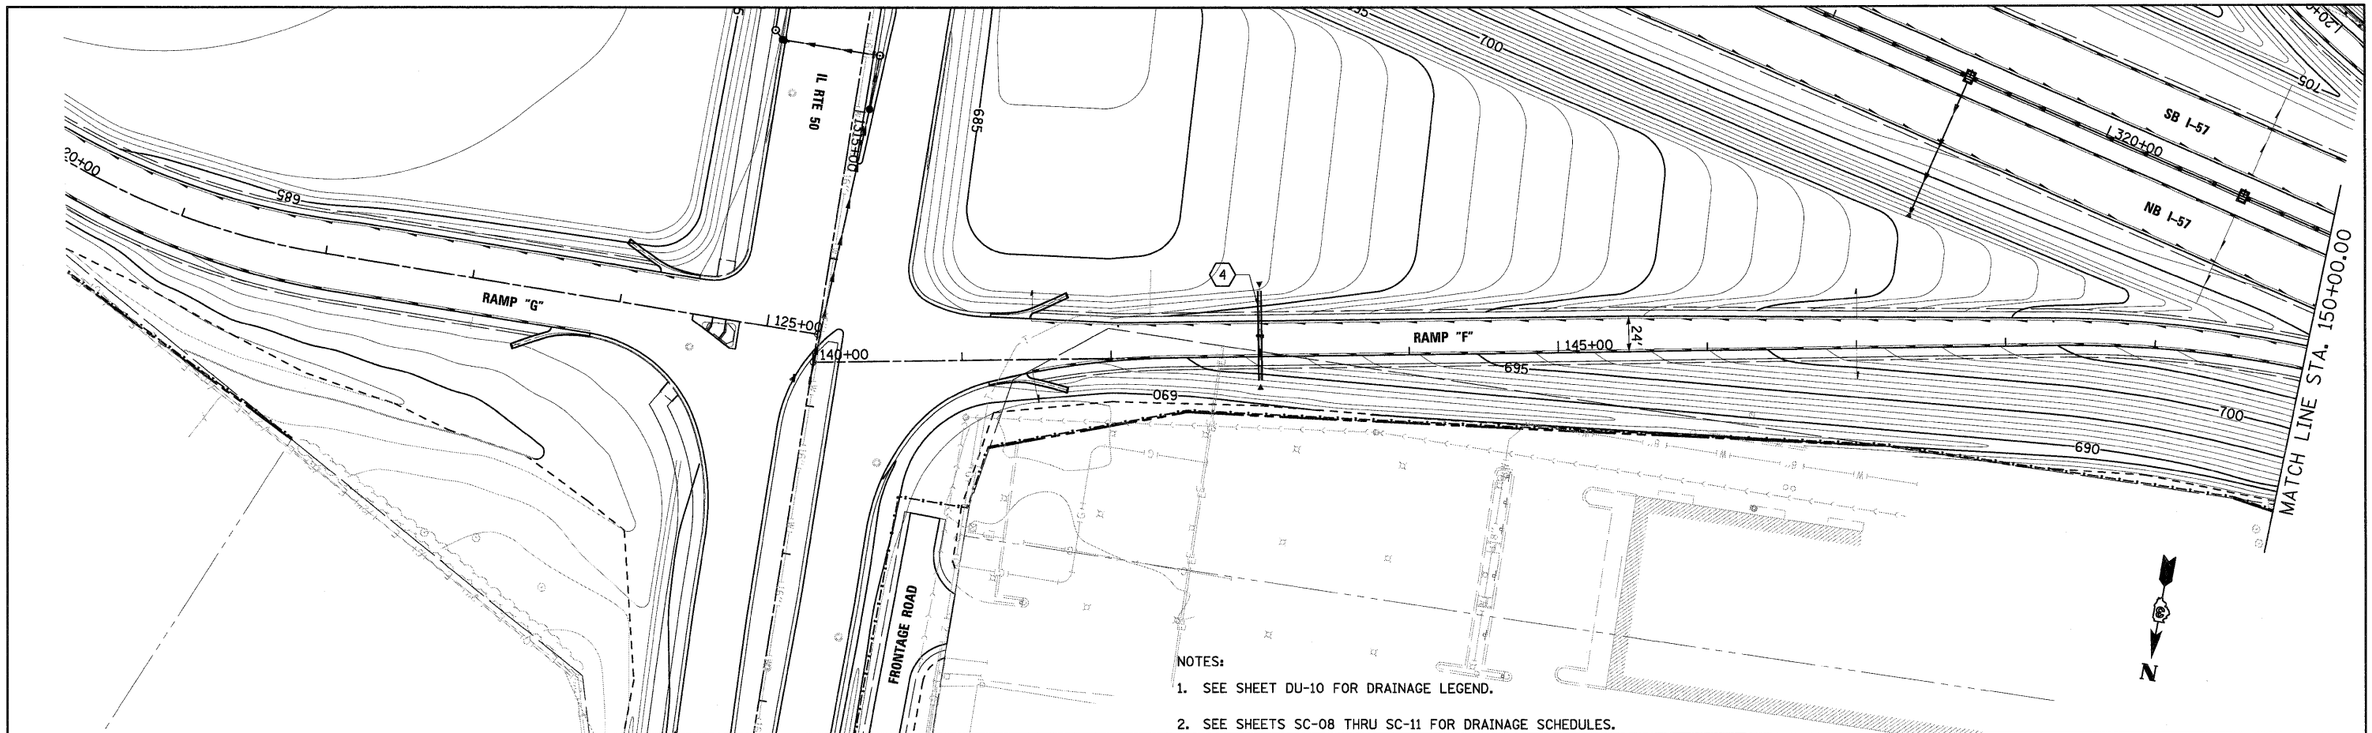

NOTES:

1. SEE SHEET DU-10 FOR DRAINAGE LEGEND.
2. SEE SHEETS SC-08 THRU SC-11 FOR DRAINAGE SCHEDULES.

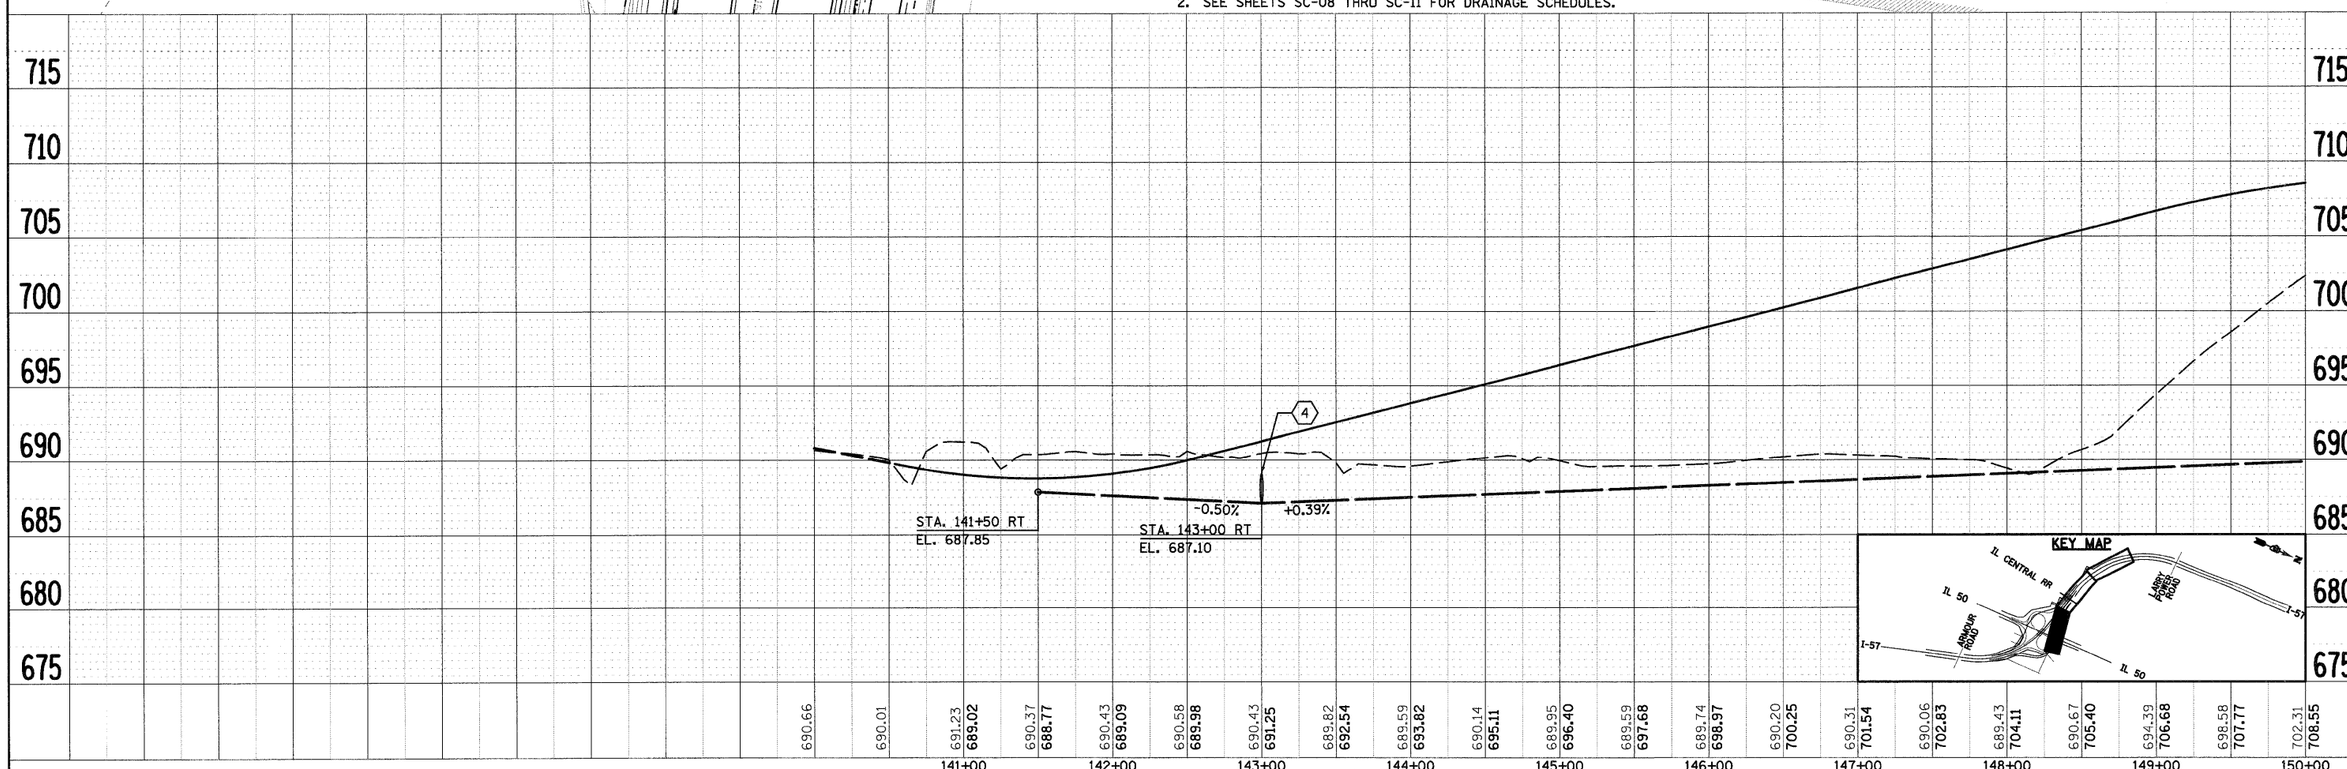

PLAN	BY	DATE
SURVEYED		
PLOTTED		
ALIGNMENT CHECKED		
RT. OF WAY CHECKED		
CADD FILE NAME		
NOTE BOOK		
NO.		

PROFILE	BY	DATE
SURVEYED		
PLOTTED		
GRADES CHECKED		
RT. OF WAY CHECKED		
STRUCTURE NOTATNS CHKD		
NOTE BOOK		
NO.		

FILE NAME = I:\Dgn\sheets\du24.dgn	USER NAME = ErisG	DESIGNED - JTF	REVISED -
		DRAWN - JTF	REVISED -
	PLOT SCALE = 1:50	CHECKED - EJG	REVISED -
	PLOT DATE = 12/22/2010	DATE - 12/17/10	REVISED -

STATE OF ILLINOIS
DEPARTMENT OF TRANSPORTATION

RAMP F PROPOSED DRAINAGE PLAN AND PROFILE

SCALE: | SHEET NO. OF SHEETS | STA. TO STA.

F.A.I RTE.	SECTION	COUNTY	TOTAL SHEETS	SHEET NO.
57	(46-2) I, HBR, VBR	KANKAKEE	558	156
		CONTRACT NO. 66409		

FED. ROAD DIST. NO. 3 | ILLINOIS | FED. AID PROJECT