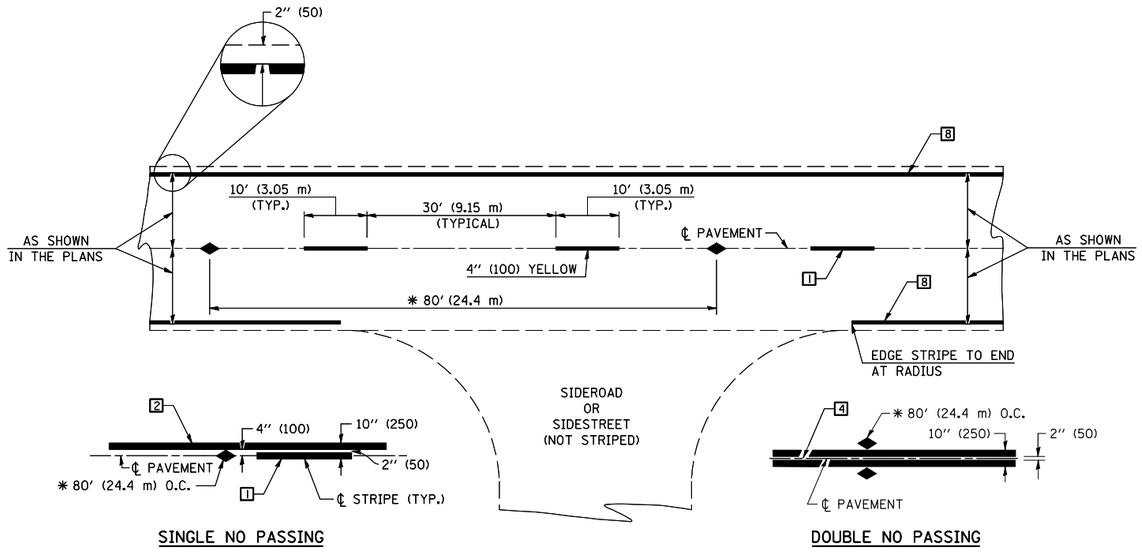

SINGLE NO PASSING

DOUBLE NO PASSING

✱ REDUCE TO 40′ (12.2 m) O.C. ON CURVES WITH POSTED OR ADVISORY SPEEDS OF 45 mph (70 km/h) OR LESS.

TWO LANE/TWO WAY

TYPICAL PAVEMENT MARKING LEGEND

1. 4″ (100) SKIP-DASH (YELLOW)
2. 4″ (100) SOLID (YELLOW)
3. 12″ (300) DIAGONAL (YELLOW)
4. 4″ (100) DOUBLE YELLOW (NARROW)
5. RESERVED
6. RESERVED
7. 4″ (100) SKIP-DASH (WHITE)
8. 4″ (100) SOLID (WHITE)
9. 12″ (300) DIAGONAL (WHITE)
10. 6″ (150) SOLID (WHITE)
11. 24″ (600) STOP BAR (WHITE)
12. 8″ (200) SOLID (WHITE)
13. 4″ (100) LANE LINE EXTENSIONS (WHITE)
14. 4″ (100) PARKING WHITE

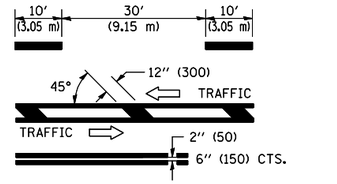

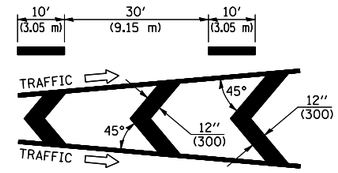

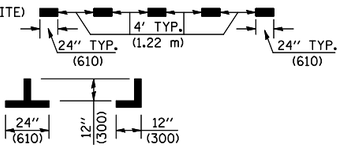

TYPICAL PAVEMENT MARKERS LEGEND

- TWO-WAY AMBER MARKER
- ONE-WAY AMBER MARKER
- ONE-WAY CRYSTAL MARKER

RURAL LEFT TURN

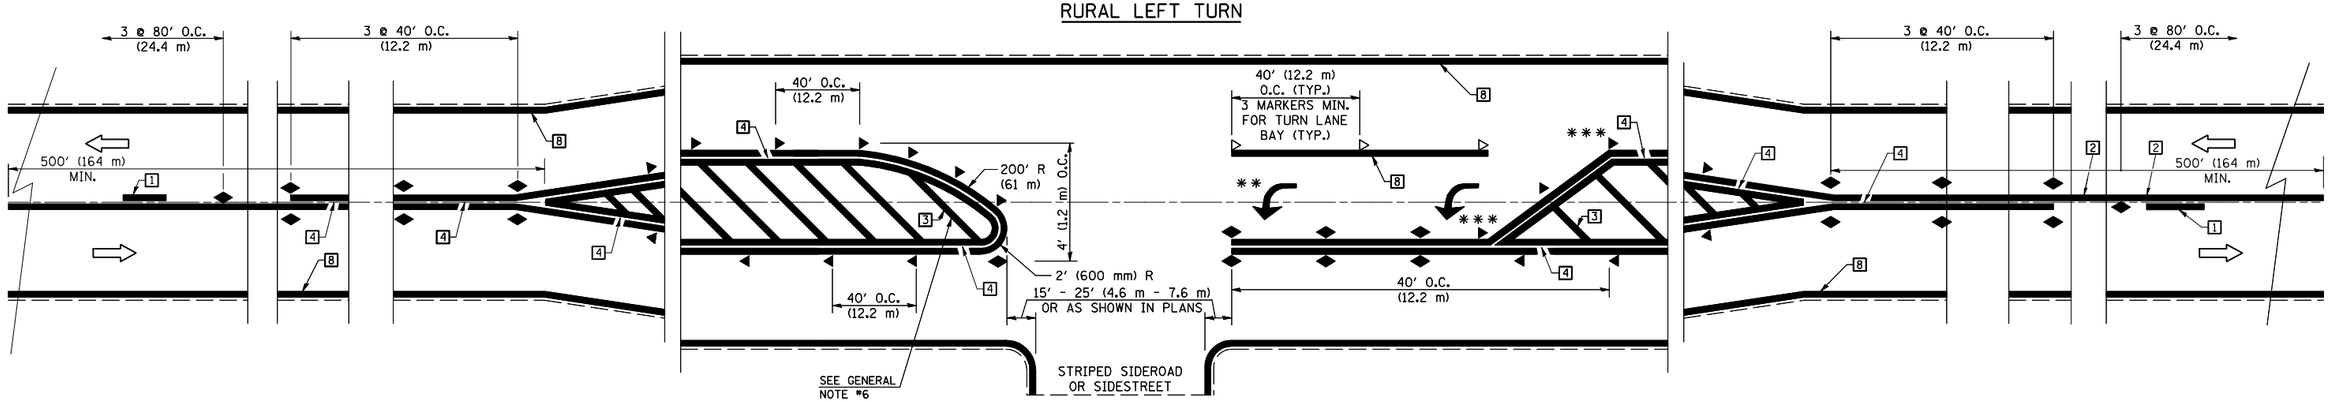

✱✱✱ REDUCE SPACING IF NECESSARY TO ASSURE MARKERS AT CORNER POINTS.

✱✱ TURN ARROWS SHALL BE PLACED AS SHOWN ON SHEET ✱2.

* D5 CRACK & JOINT SEAL 2011-1

** MCLEAN, DEWITT, & PIATT

Note: All dimensions are in INCHES (millimeters) unless otherwise shown.

DISTRICT 5 DETAIL NO. 7800AAAA

FILE NAME = c:\pw_work\pwidot\buckleslj\d0252724\D5T0880-sht-cover.dgn	USER NAME = buckleslj	DESIGNED -	REVISED - 11/06
		DRAWN -	REVISED - 09/2009 - KJT
	PLOT SCALE = 40.0000 ' / IN.	CHECKED -	REVISED -
	PLOT DATE = 2/3/2011	DATE -	REVISED -

STATE OF ILLINOIS
DEPARTMENT OF TRANSPORTATION

PAVEMENT MARKING AND MARKERS (RURAL & URBAN APPLICATIONS)

SCALE: | SHEET NO. 1 OF 4 SHEETS | STA. | TO STA.

F.A. RTE.	SECTION	COUNTY	TOTAL SHEETS	SHEET NO.
VAR.	✱✱ ✱		33	29
		CONTRACT NO. 70880		
FED. ROAD DIST. NO.	ILLINOIS	FED. AID PROJECT		