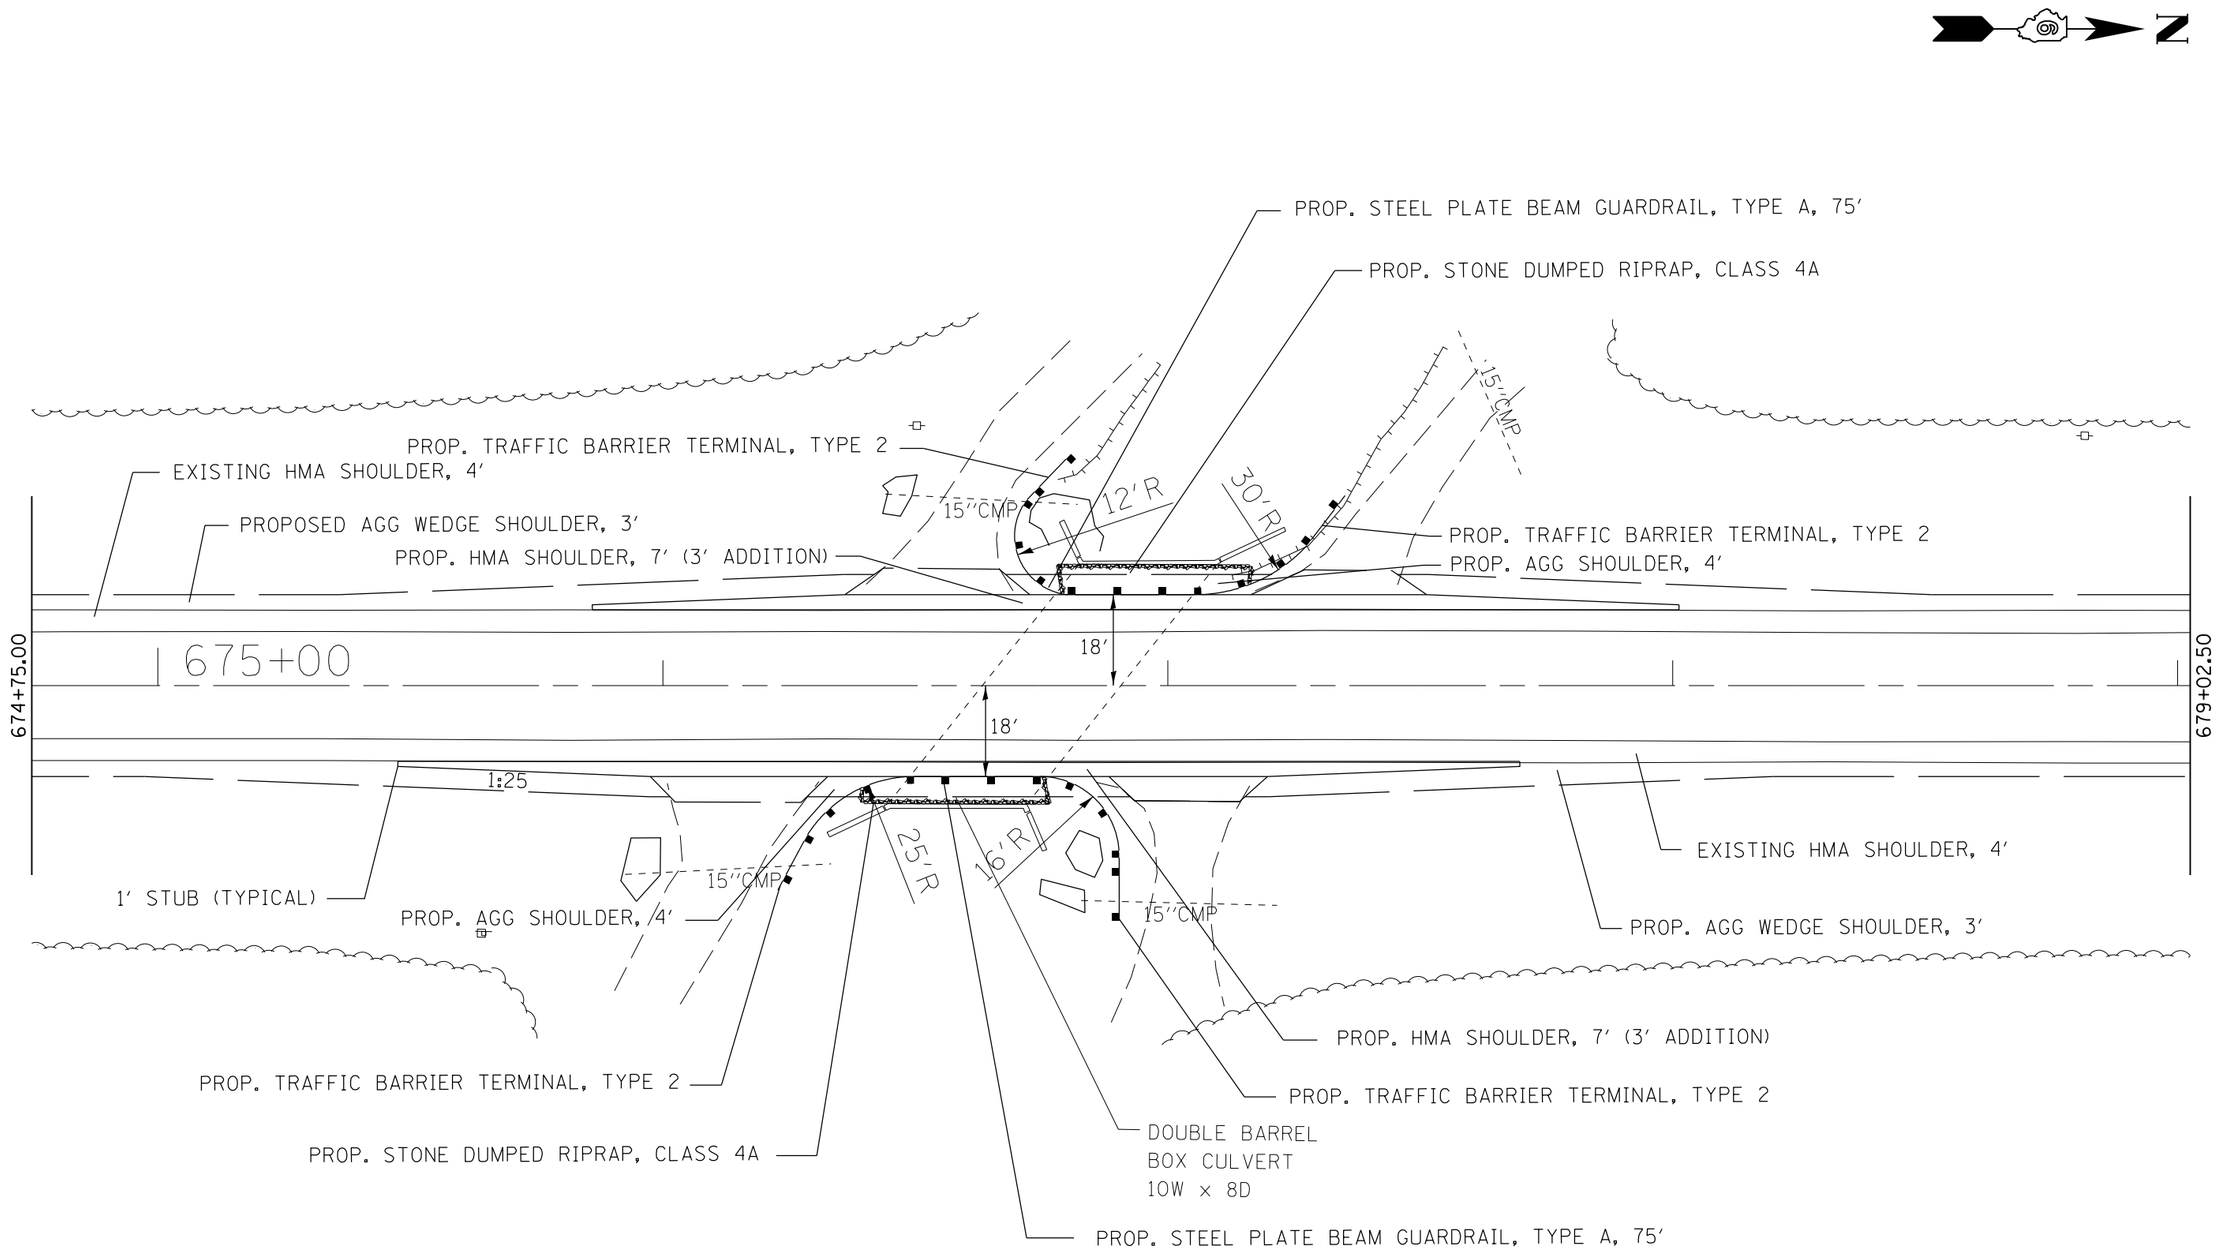

FILE NAME = c:\pw_work\pwidot\laughlinrl\d0216293\D672D65-sht-plansheets1.dgn	USER NAME = laughlinrl	DESIGNED -	REVISED -	STATE OF ILLINOIS DEPARTMENT OF TRANSPORTATION	GUARDRAIL PLAN VIEWS	F.A.P. RTE.	SECTION	COUNTY	TOTAL SHEETS	SHEET NO.
		DRAWN -	REVISED -			658	(O)RS-1, (C,D,E)RS-3	MENARD	53	39
	PLOT SCALE = 30.0000 ' / in.	CHECKED -	REVISED -					CONTRACT NO. 72D65		
	PLOT DATE = Feb-08-2011 11:29:59AM	DATE -	REVISED -		SCALE: SHEET NO. 2 OF 3 SHEETS STA. TO STA.		ILLINOIS FED. AID PROJECT			