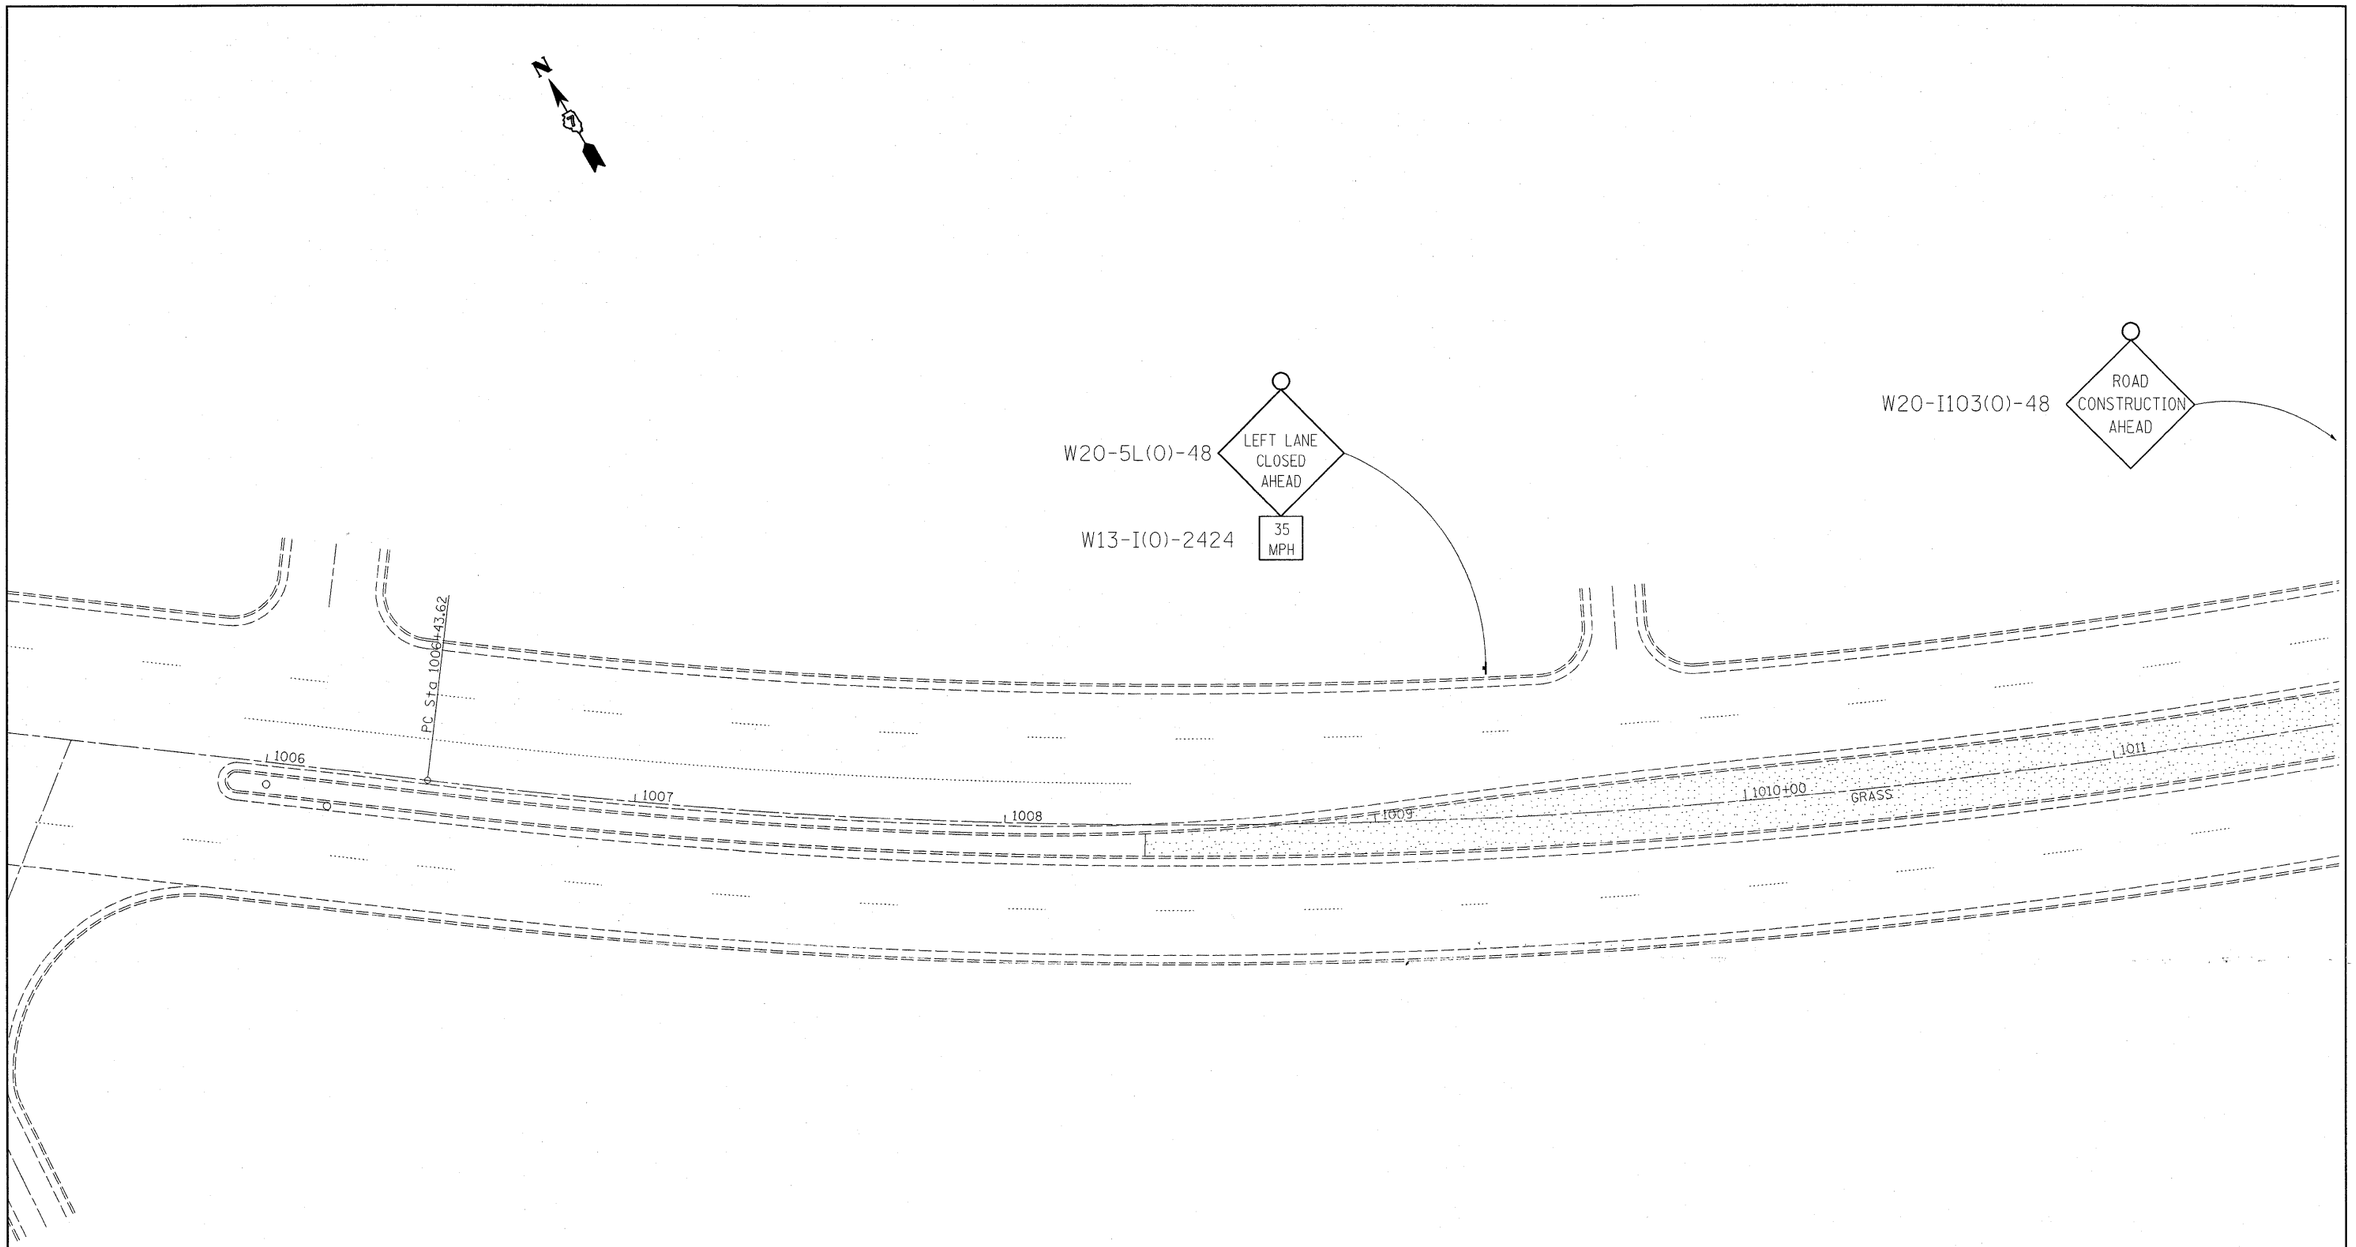

SEE STD. 701606
FOR DETAILS NOT SHOWN.
WORKERS SIGN
NOT REQUIRED.

FILE NAME = c:\pw_work\pwidot\teasleyck\d0209576\D774491-sht-staging.dgn	USER NAME = teasleyck	DESIGNED -	REVISED -
		DRAWN -	REVISED -
	PLOT SCALE = 20.0000 ' / IN.	CHECKED -	REVISED -
	PLOT DATE = 2/24/2011	DATE -	REVISED -

STATE OF ILLINOIS
DEPARTMENT OF TRANSPORTATION

STAGE 1 CONSTRUCTION

SCALE: | SHEET NO. OF SHEETS | STA. | TO STA.

F.A.P. RTE.	SECTION	COUNTY	TOTAL SHEETS	SHEET NO.
320	*	Macon	32	15

CONTRACT NO. 74491

ILLINOIS FED. AID PROJECT